


12002N

NORTH HALF OF SEC. 2, T137N, R27W

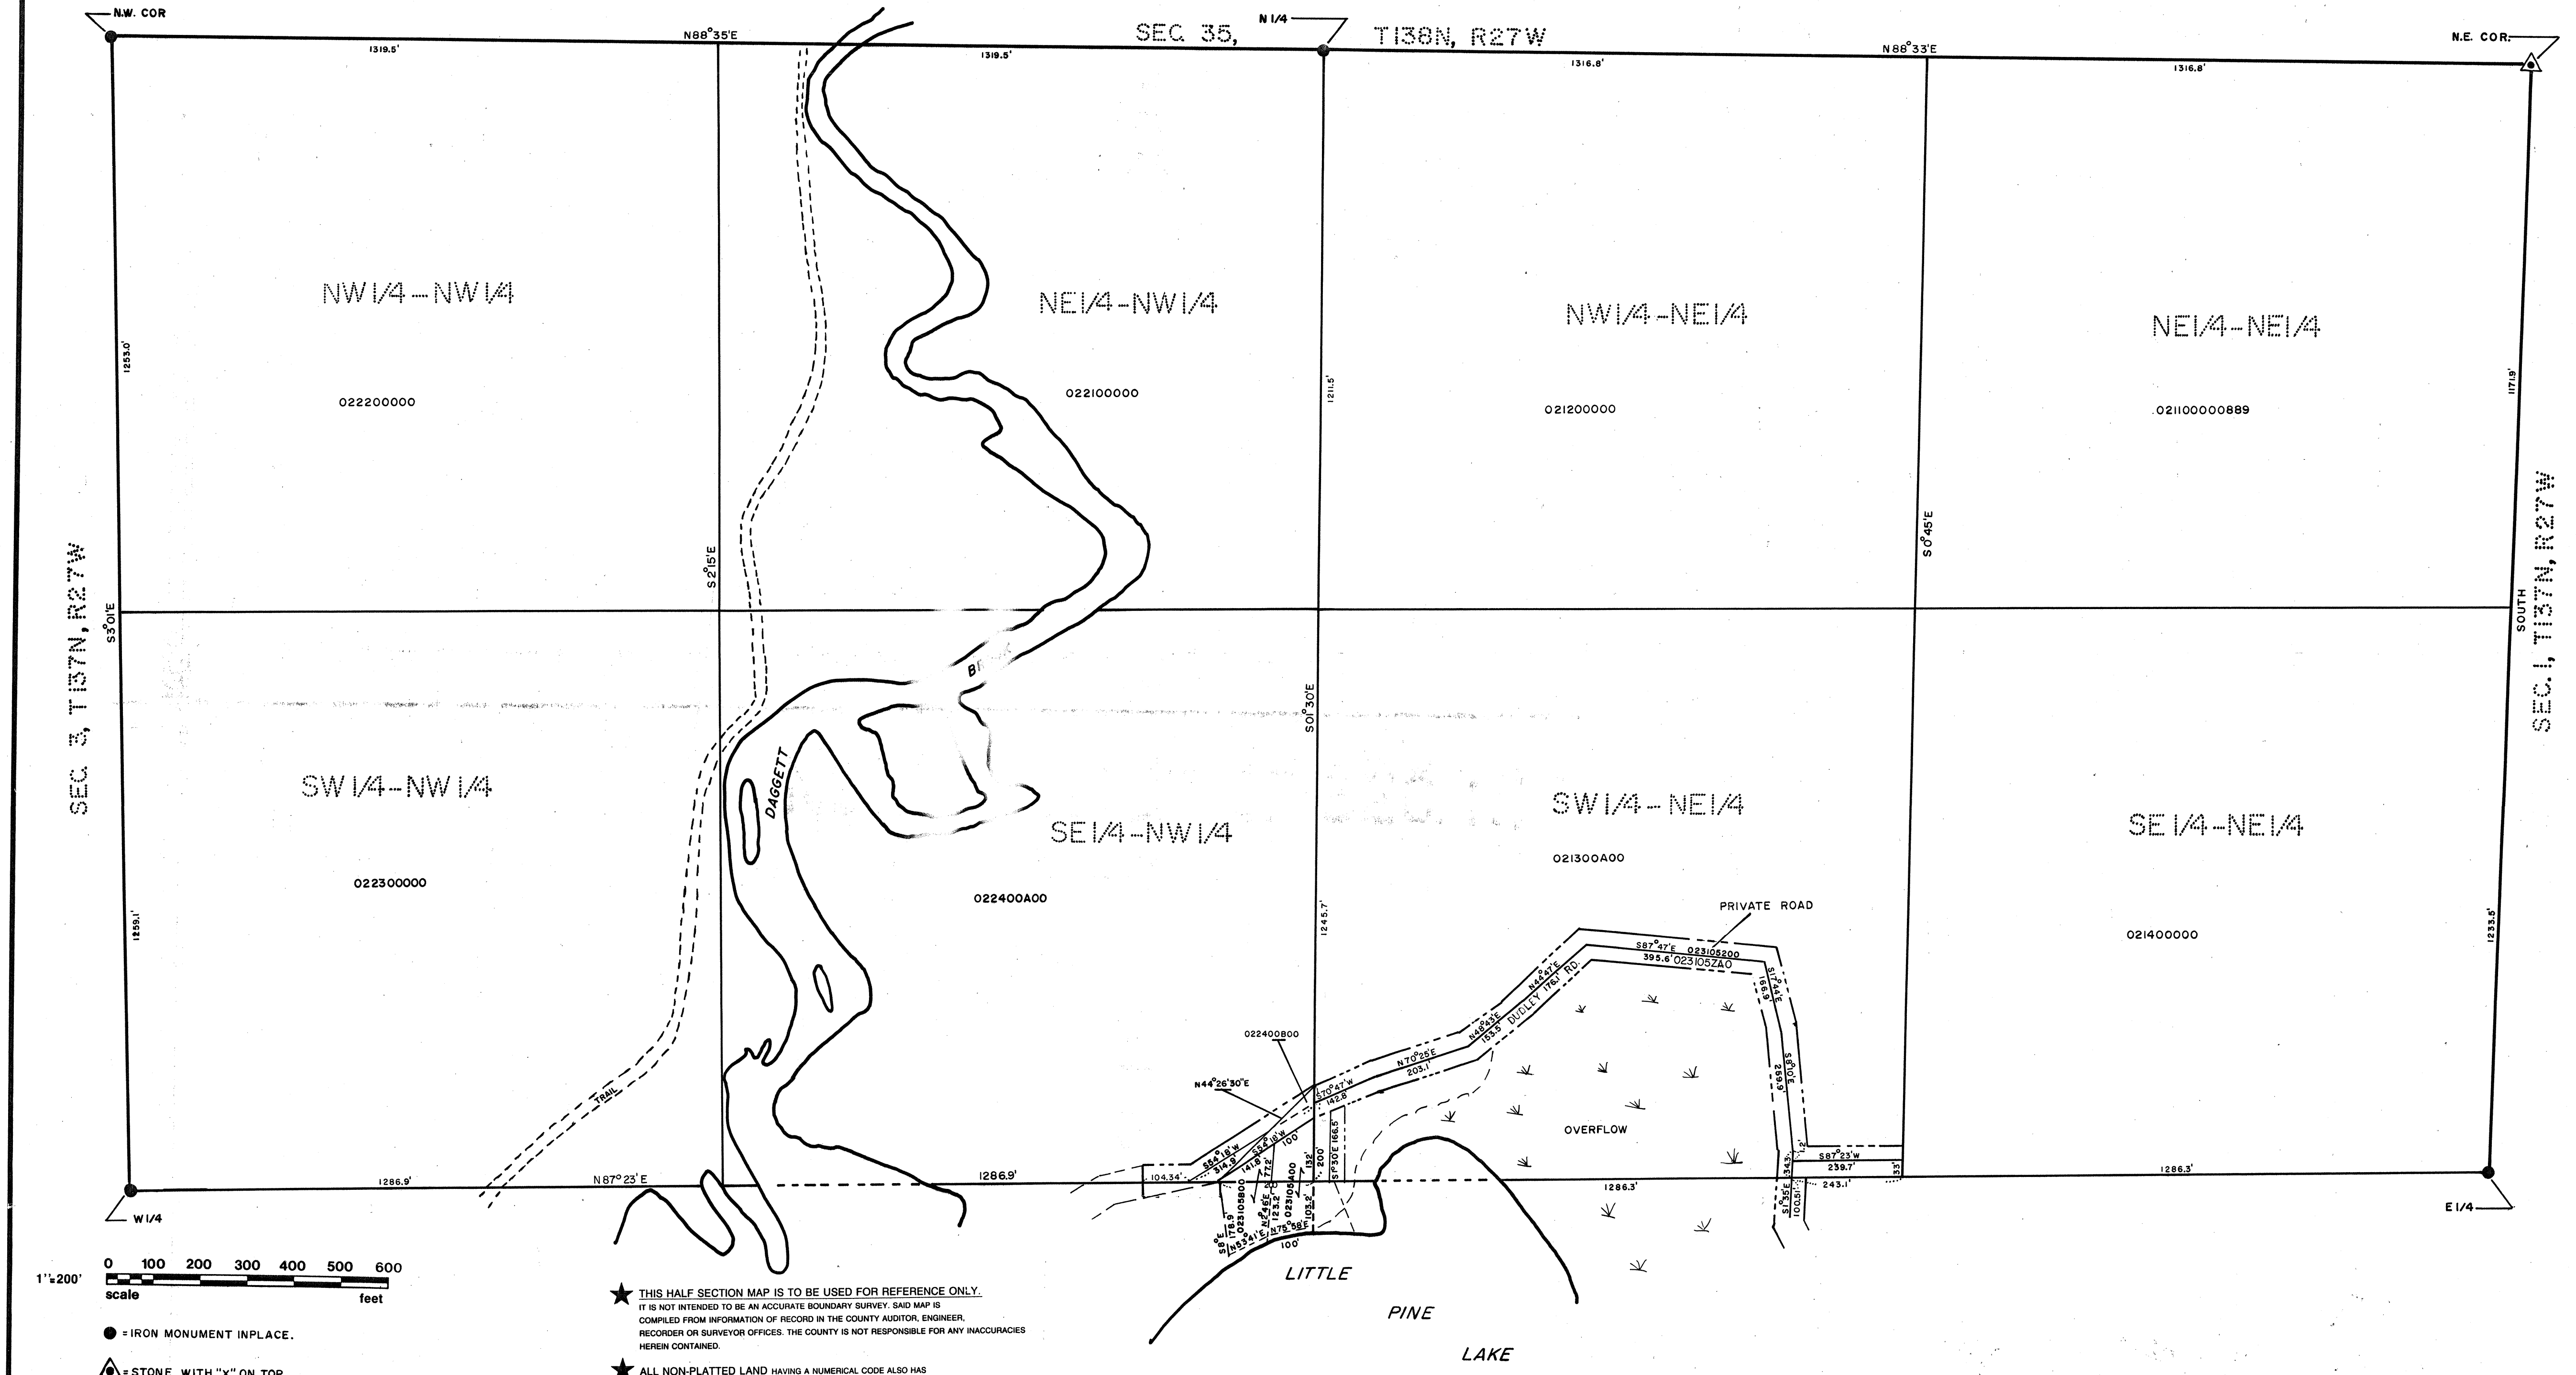


ANTHONY E. KERICK
CROW WING COUNTY SURVEYOR
MINNESOTA REG. NO.: 12266
DEC. 1988
REVISED 6/6/96

R 27W

Sec. 2


12002N

SEC. 3, T157N, R27W

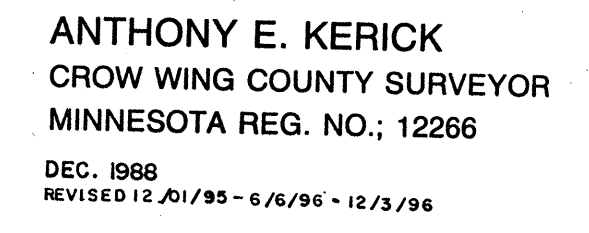

12003N

NORTH HALF OF SEC. 3, T137N, R27W

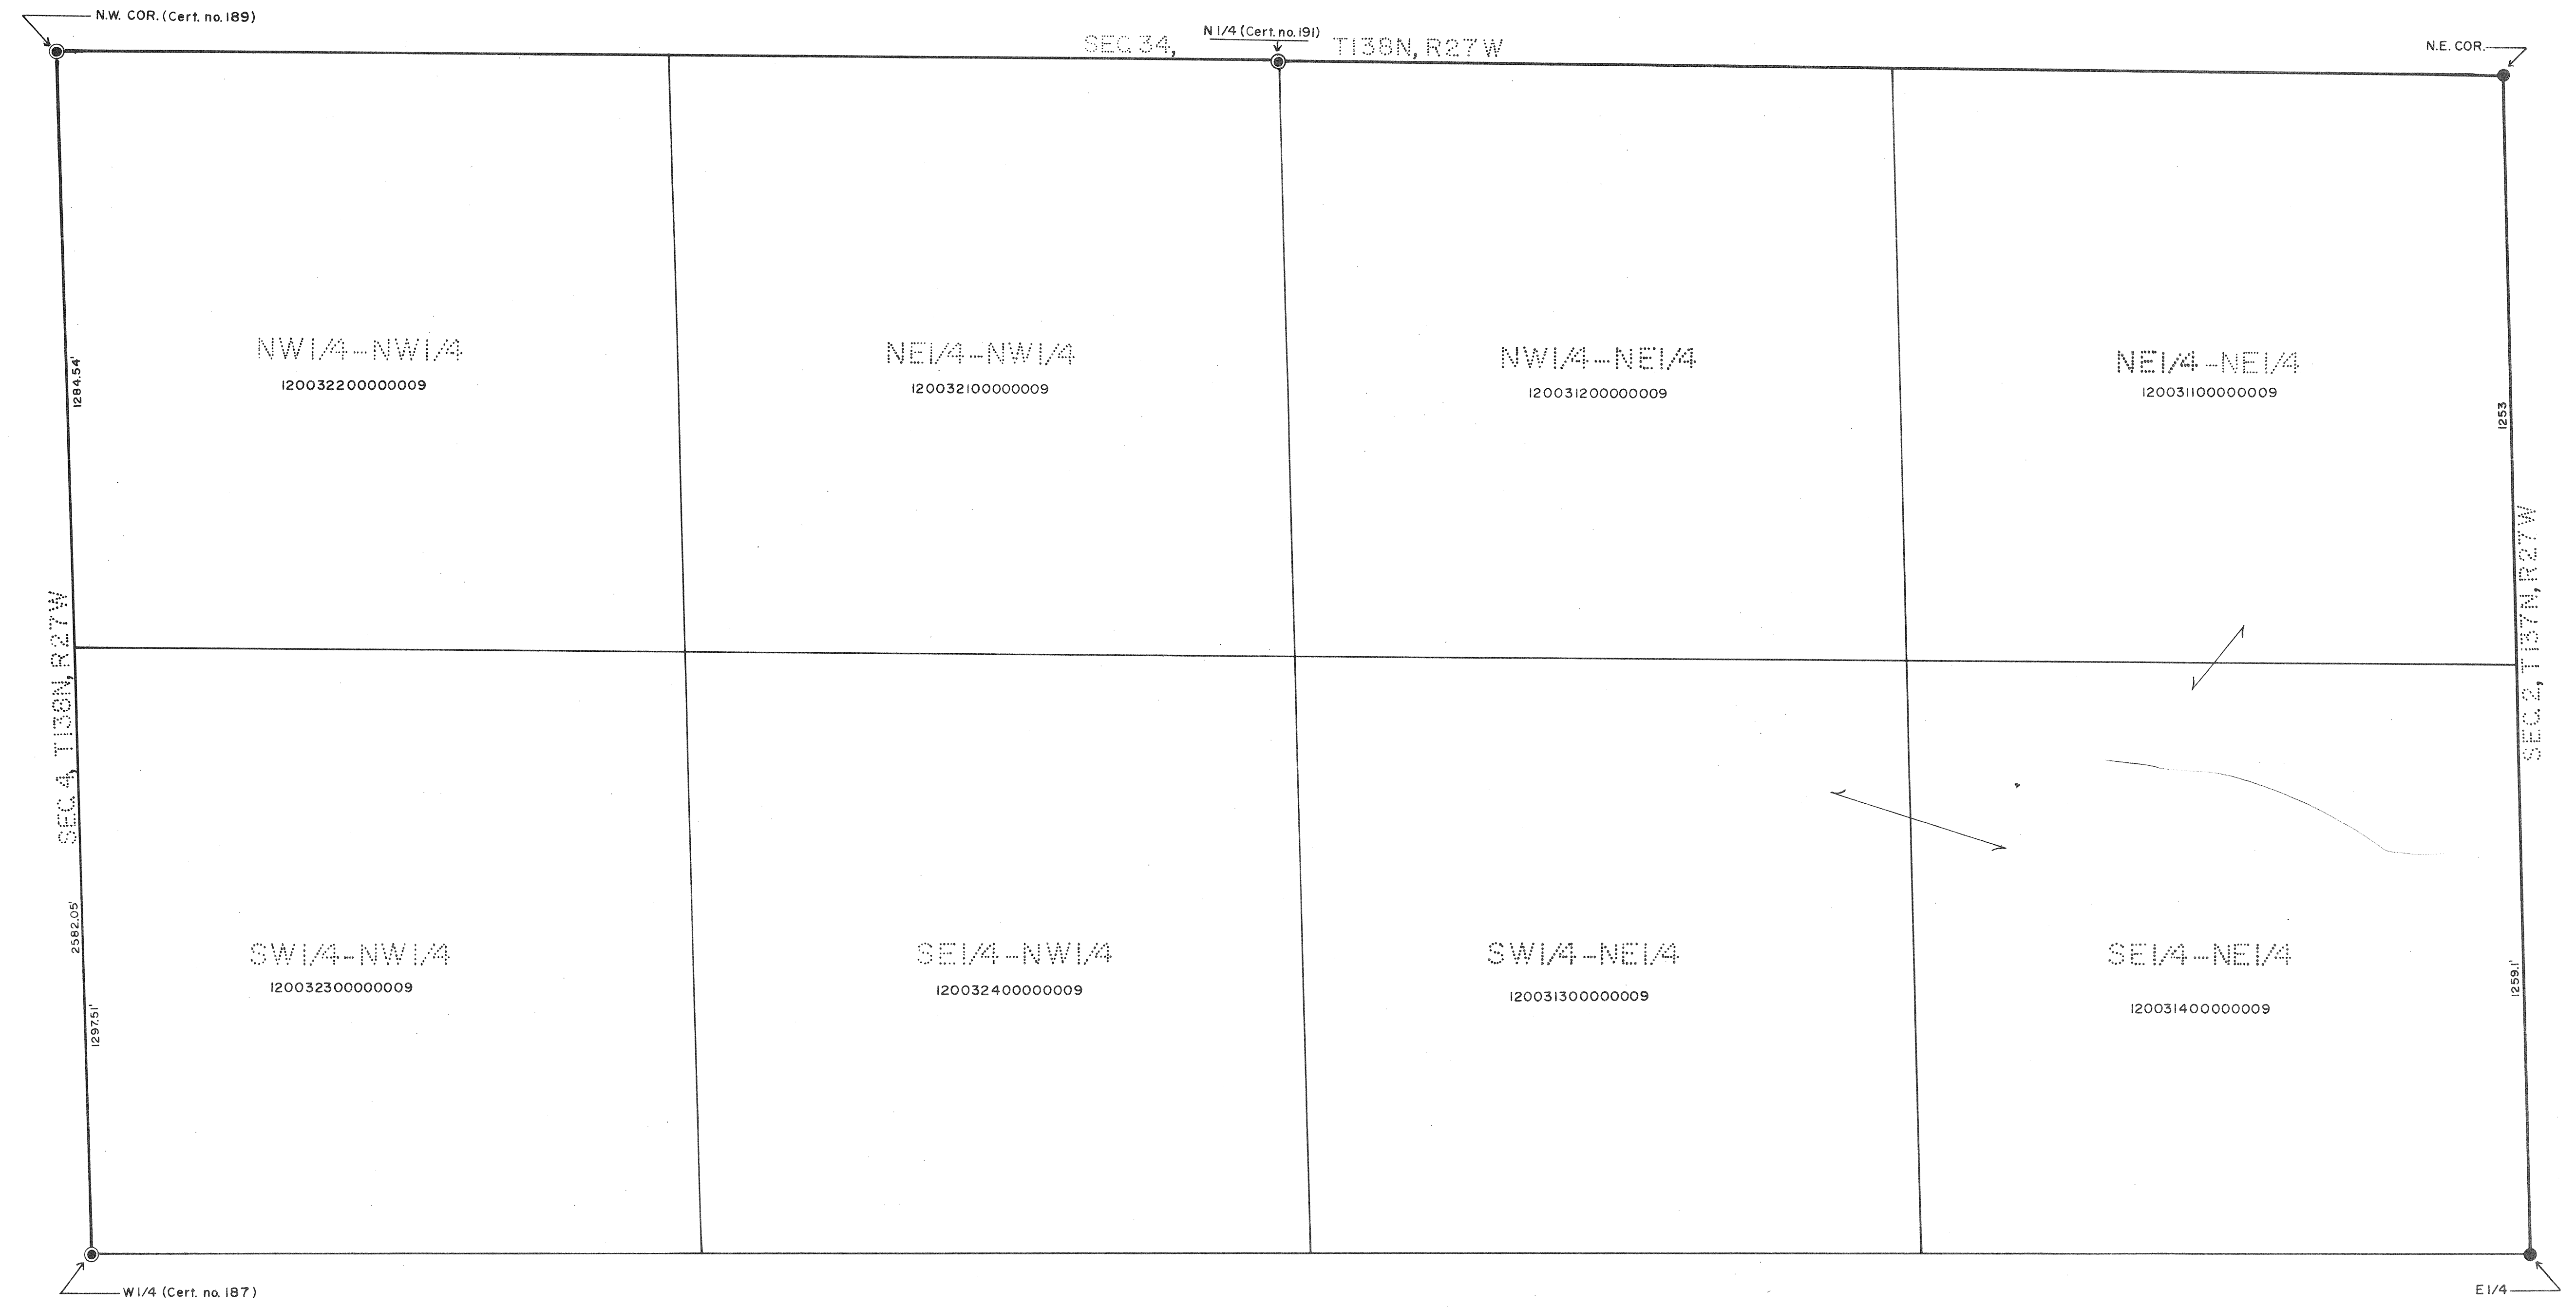

1" = 200'
scale feet



● CROW WING CO. CAST IRON MONUMENT IN PLACE
● IRON MONUMENT IN PLACE

★ THIS HALF SECTION MAP IS TO BE USED FOR REFERENCE ONLY.
IT IS NOT INTENDED TO BE AN ACCURATE BOUNDARY SURVEY. SAID MAP IS
COMPILED FROM INFORMATION OF RECORD IN THE COUNTY AUDITOR, ENGINEER,
RECORDER OR SURVEYOR OFFICES. THE COUNTY IS NOT RESPONSIBLE FOR ANY INACCURACIES
HEREIN CONTAINED.

ANTHONY E. KERICK
CROW WING COUNTY SURVEYOR
MINNESOTA REG. NO.: 12266
DEC. 1988

SOUTH HALF OF SEC. 3, T137N, R27W

R 27 W

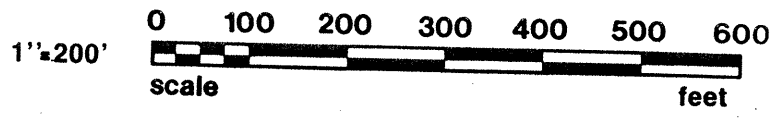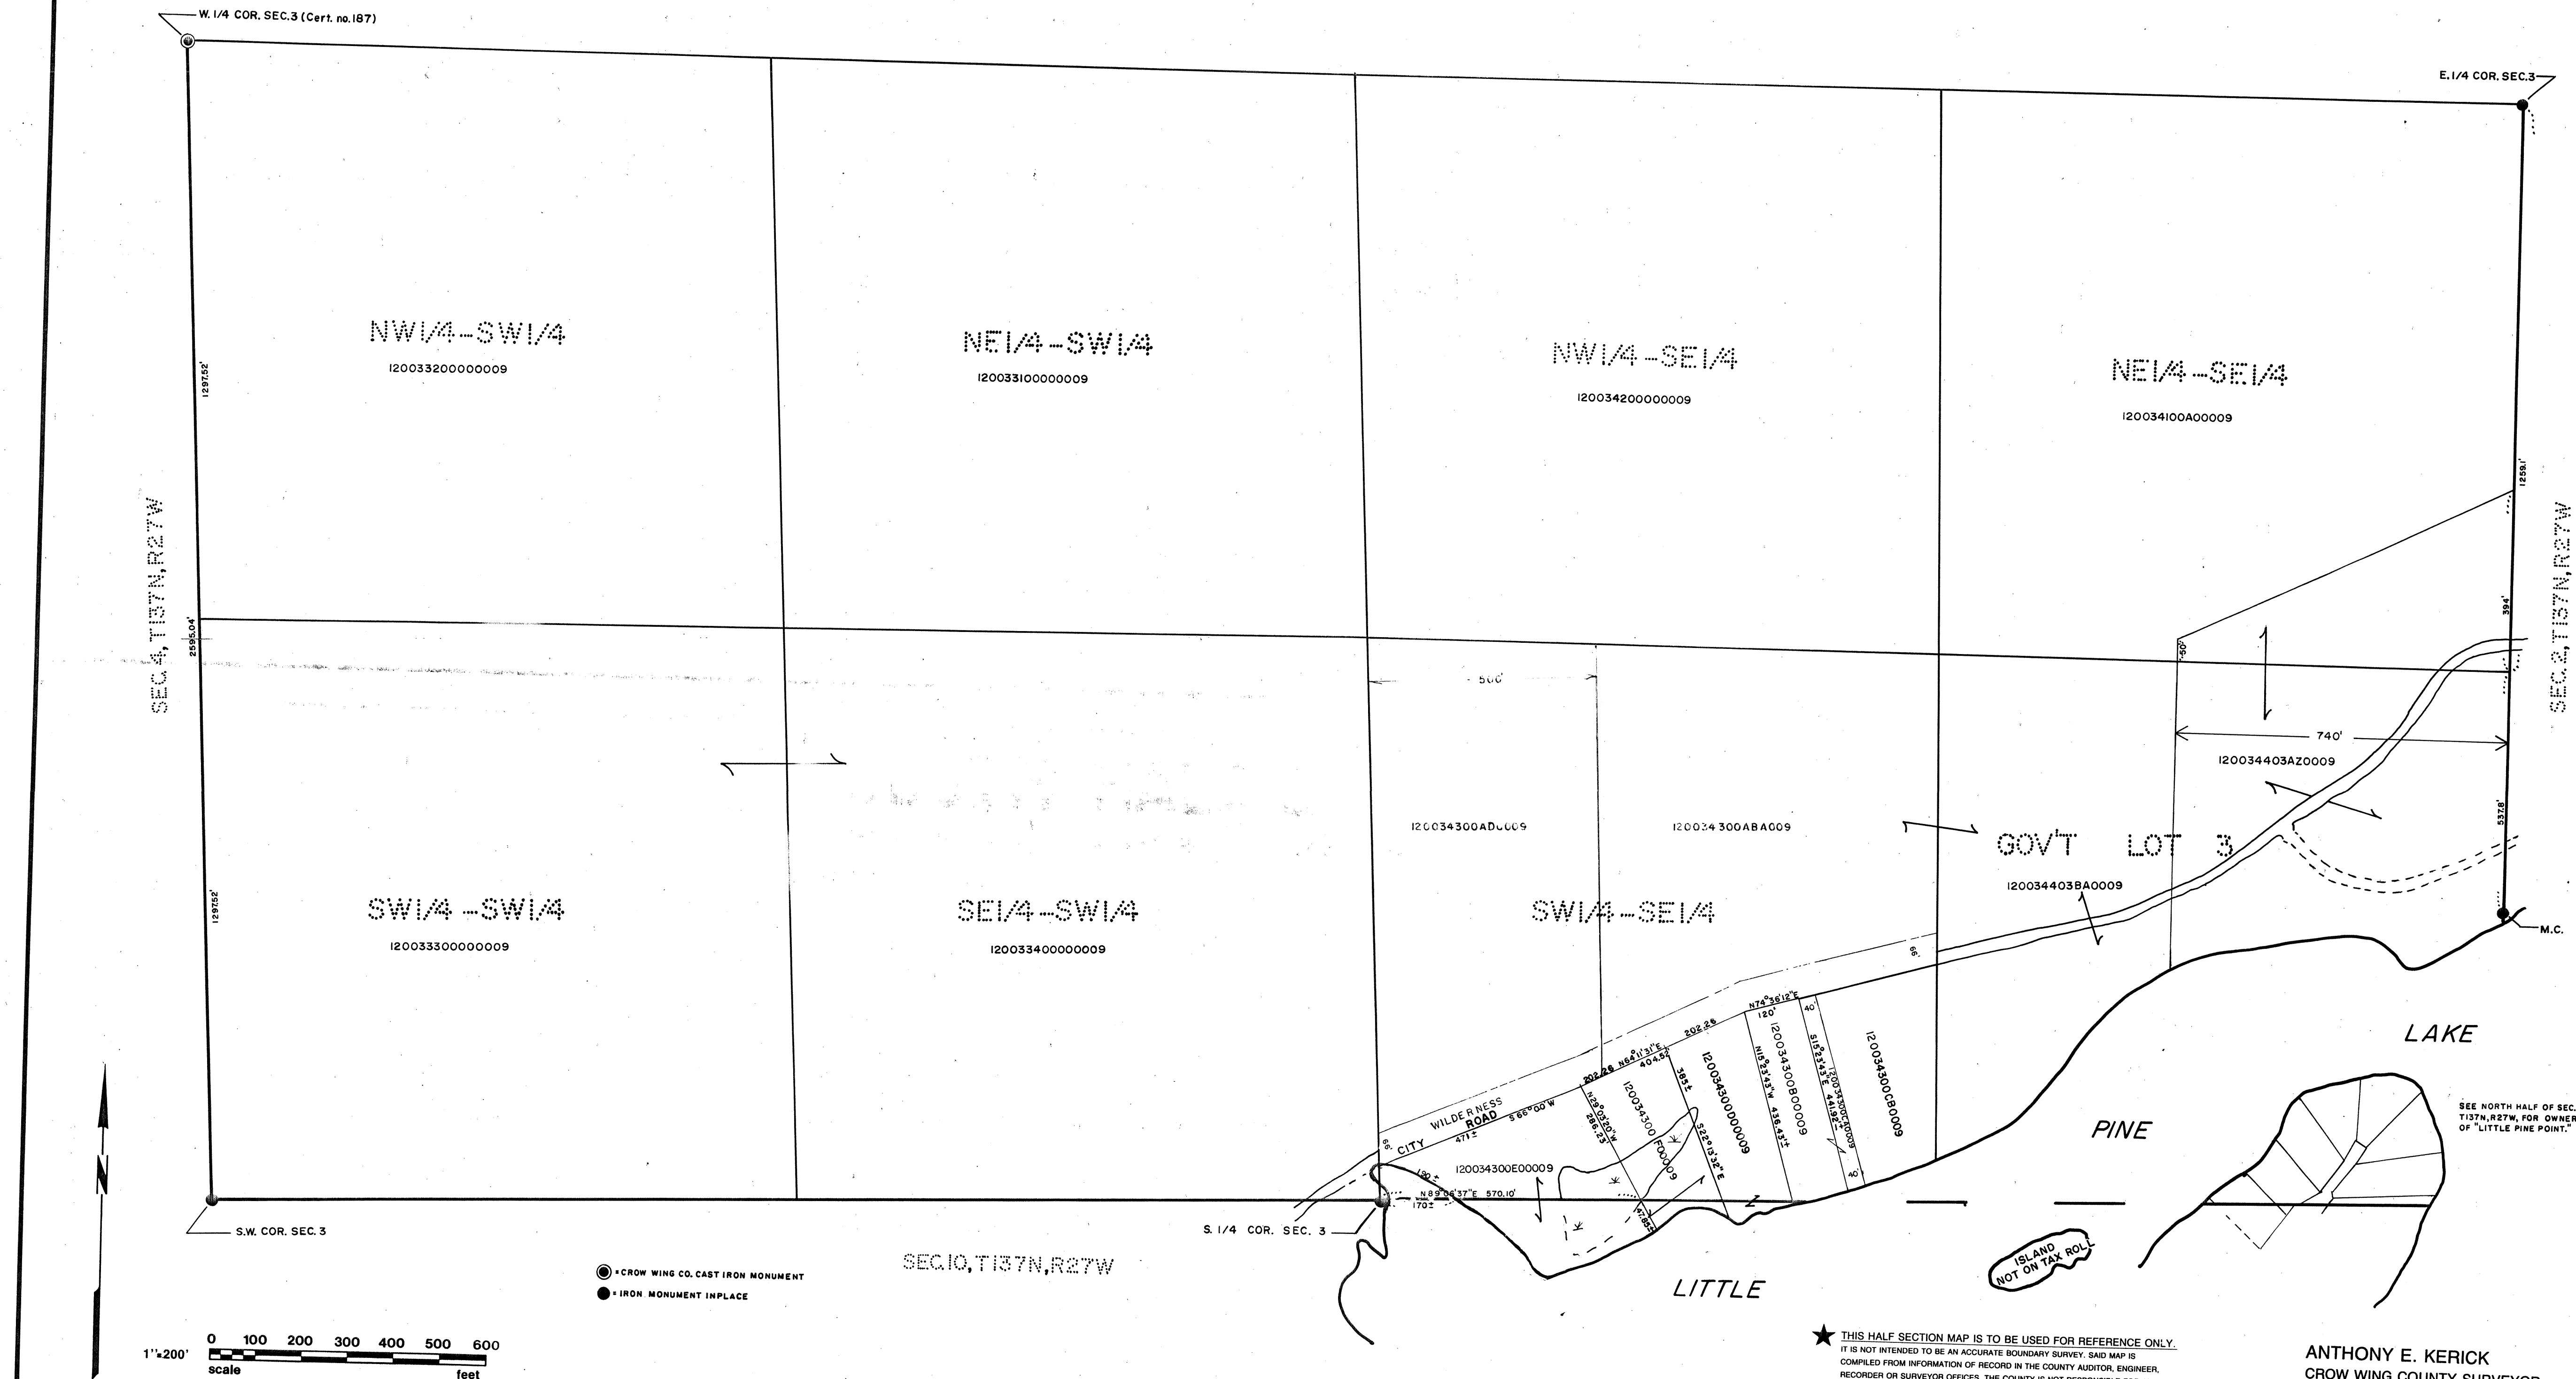

● CROW WING CO. CAST IRON MONUMENT
● IRON MONUMENT IN PLACE

★ THIS HALF SECTION MAP IS TO BE USED FOR REFERENCE ONLY.
IT IS NOT INTENDED TO BE AN ACCURATE BOUNDARY SURVEY. SAID MAP IS
COMPILED FROM INFORMATION OF RECORD IN THE COUNTY AUDITOR, ENGINEER,
RECORDER OR SURVEYOR OFFICES. THE COUNTY IS NOT RESPONSIBLE FOR ANY INACCURACIES
HEREIN CONTAINED.

ANTHONY E. KERICK
CROW WING COUNTY SURVEYOR
MINNESOTA REG. NO.: 12266
DEC. 1988
REVISED 1/28/93 - 7/30/93 - 11/22/95 - 6/6/96 - 12/12/96

SOUTH HALF OF SEC. 4, T137N, R27W




★ THIS HALF SECTION MAP IS TO BE USED FOR REFERENCE ONLY.
IT IS NOT INTENDED TO BE AN ACCURATE BOUNDARY SURVEY. SAID MAP IS
COMPILED FROM INFORMATION OF RECORD IN THE COUNTY AUDITOR, ENGINEER,
RECORDER OR SURVEYOR OFFICES. THE COUNTY IS NOT RESPONSIBLE FOR ANY INACCURACIES
HEREIN CONTAINED.


- CROW WING CO. CAST IRON MONUMENT IN PLACE
- IRON MONUMENT IN PLACE
- JUDICIAL MONUMENT IN PLACE

★ ALL PLATTED LAND HAVING A NUMERICAL CODE ALSO HAS A
"142" PREFIX AND A "009" SUFFIX, ADDED TO SAID CODE. THIS
ADDITIONAL DATA MUST BE USED SO AS TO COINCIDE WITH THE
COUNTY AUDITOR'S "REAL ESTATE LEGAL DESCRIPTION REPORT."


ANTHONY E. KERICK
CROW WING COUNTY SURVEYOR
MINNESOTA REG. NO.: 12266
DEC. 1988

North Half of Sec. 5, T. 137 N., R. 27 W.

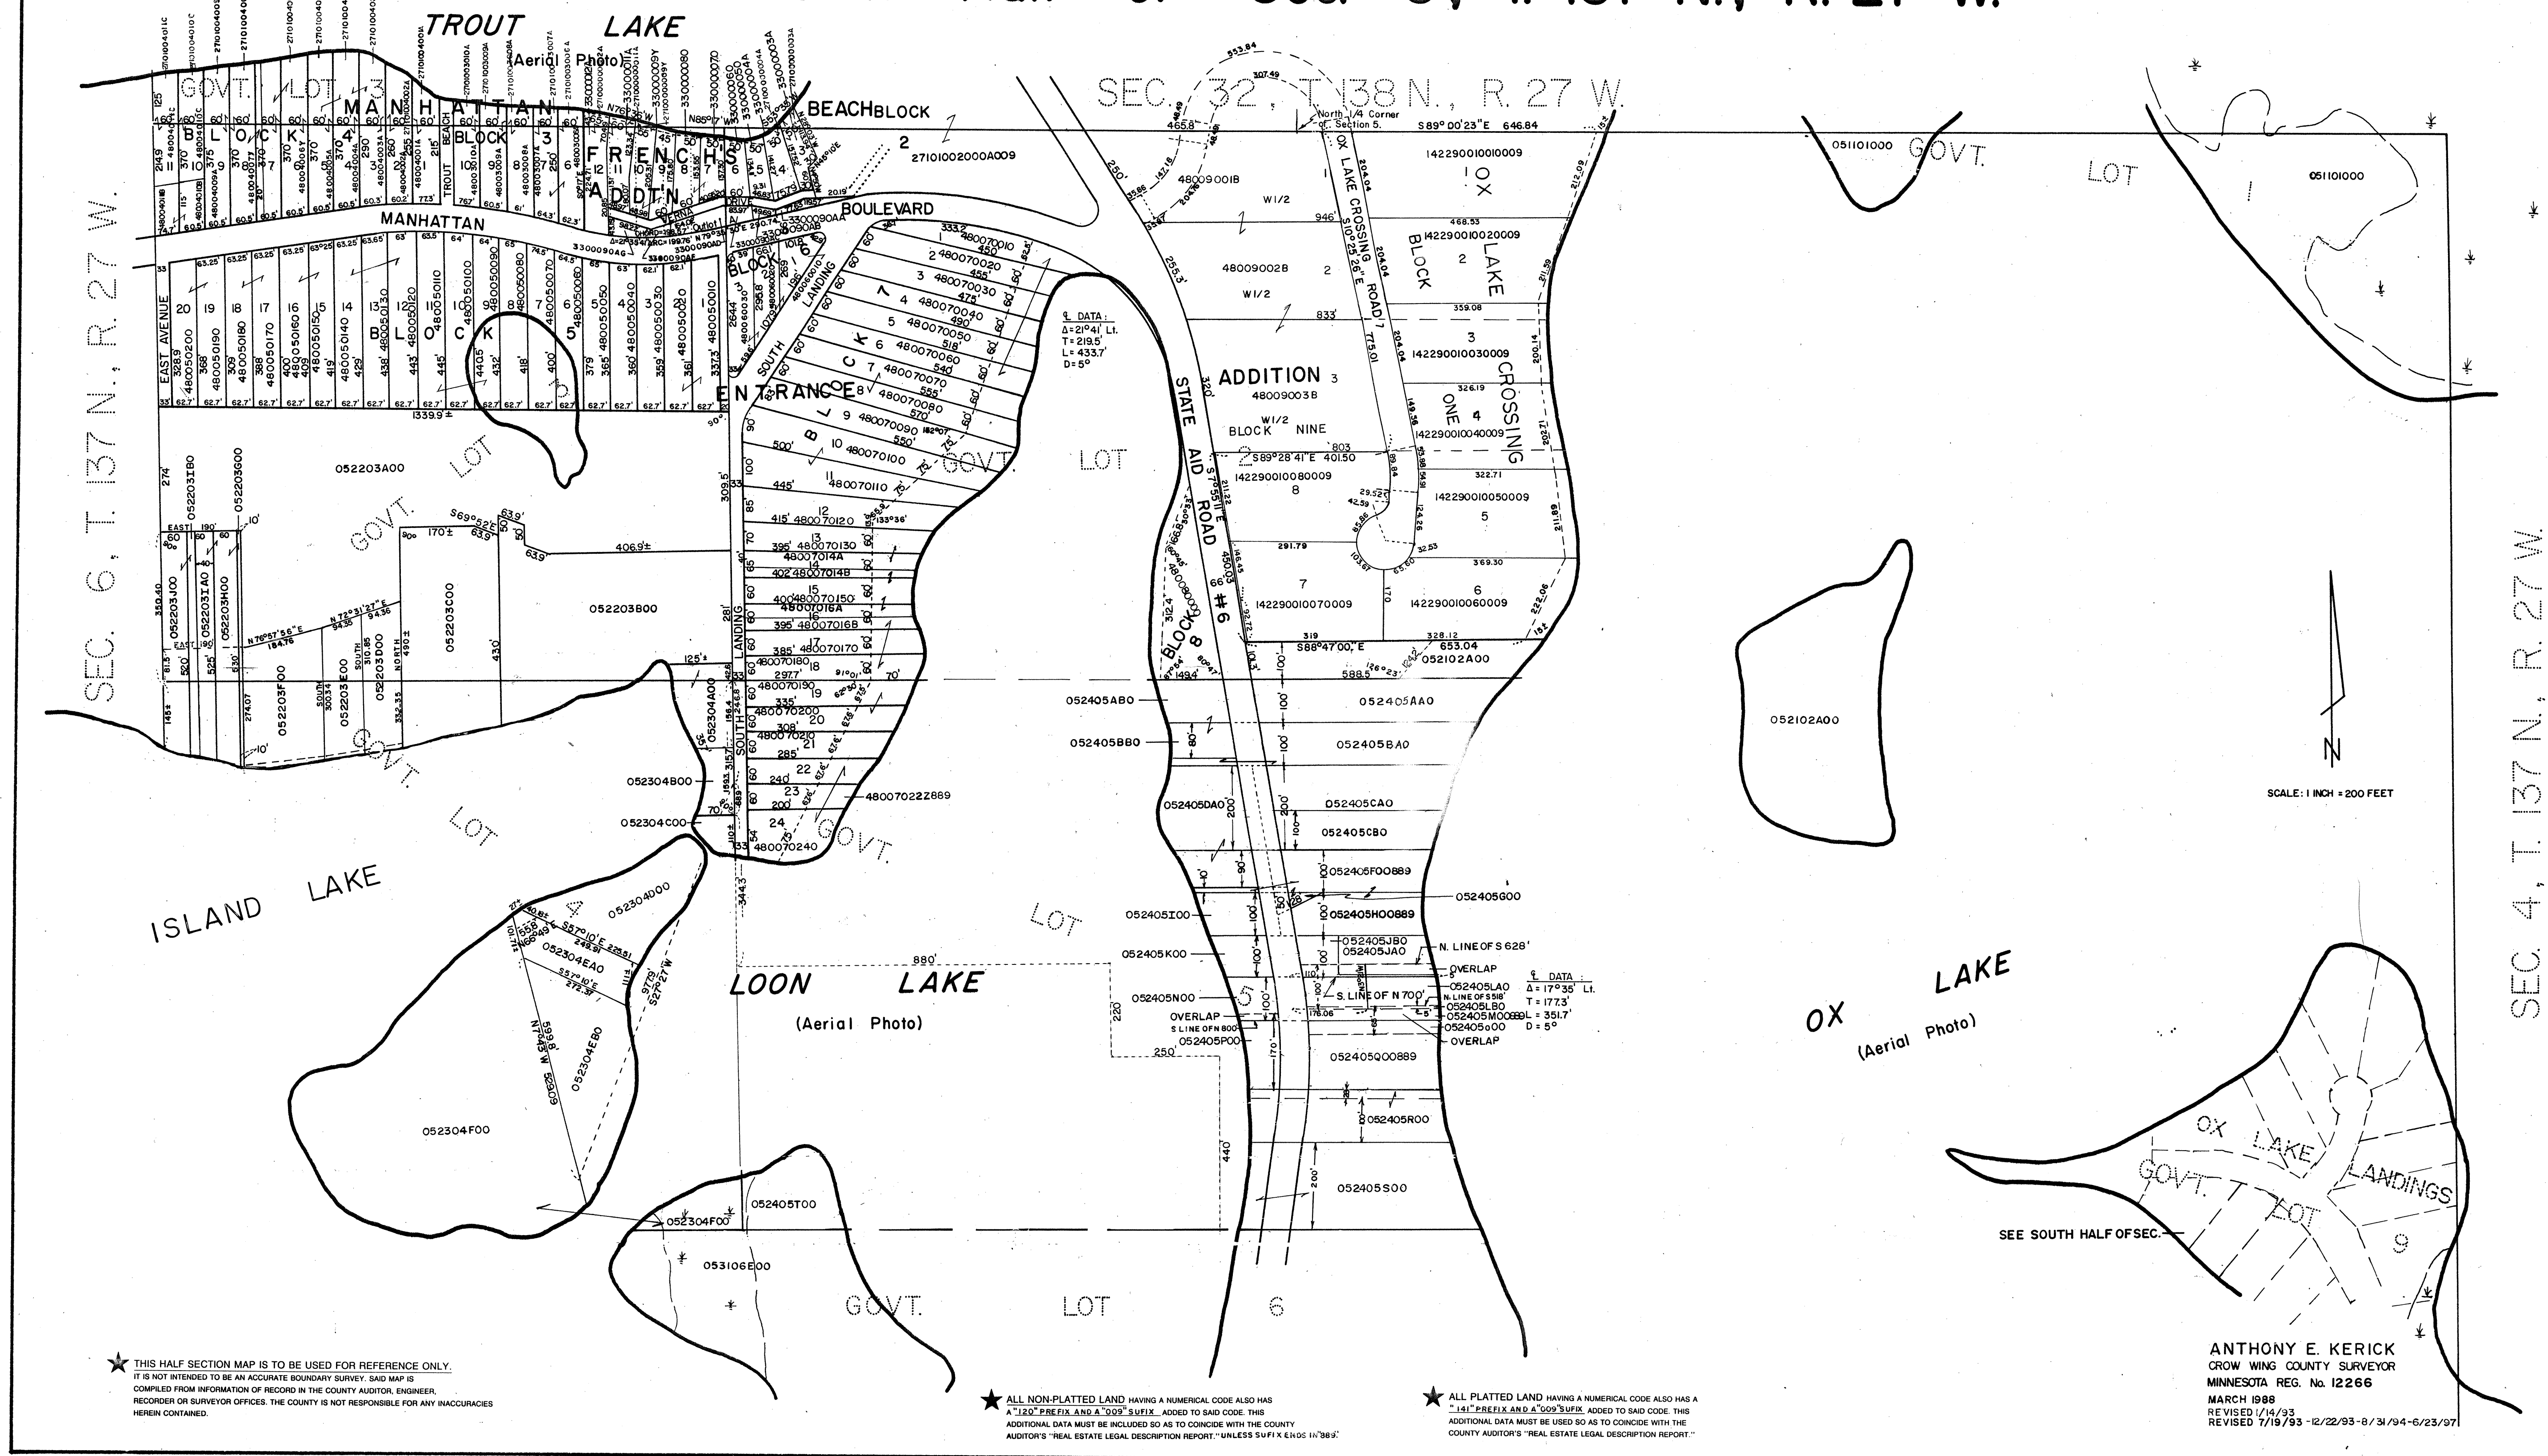

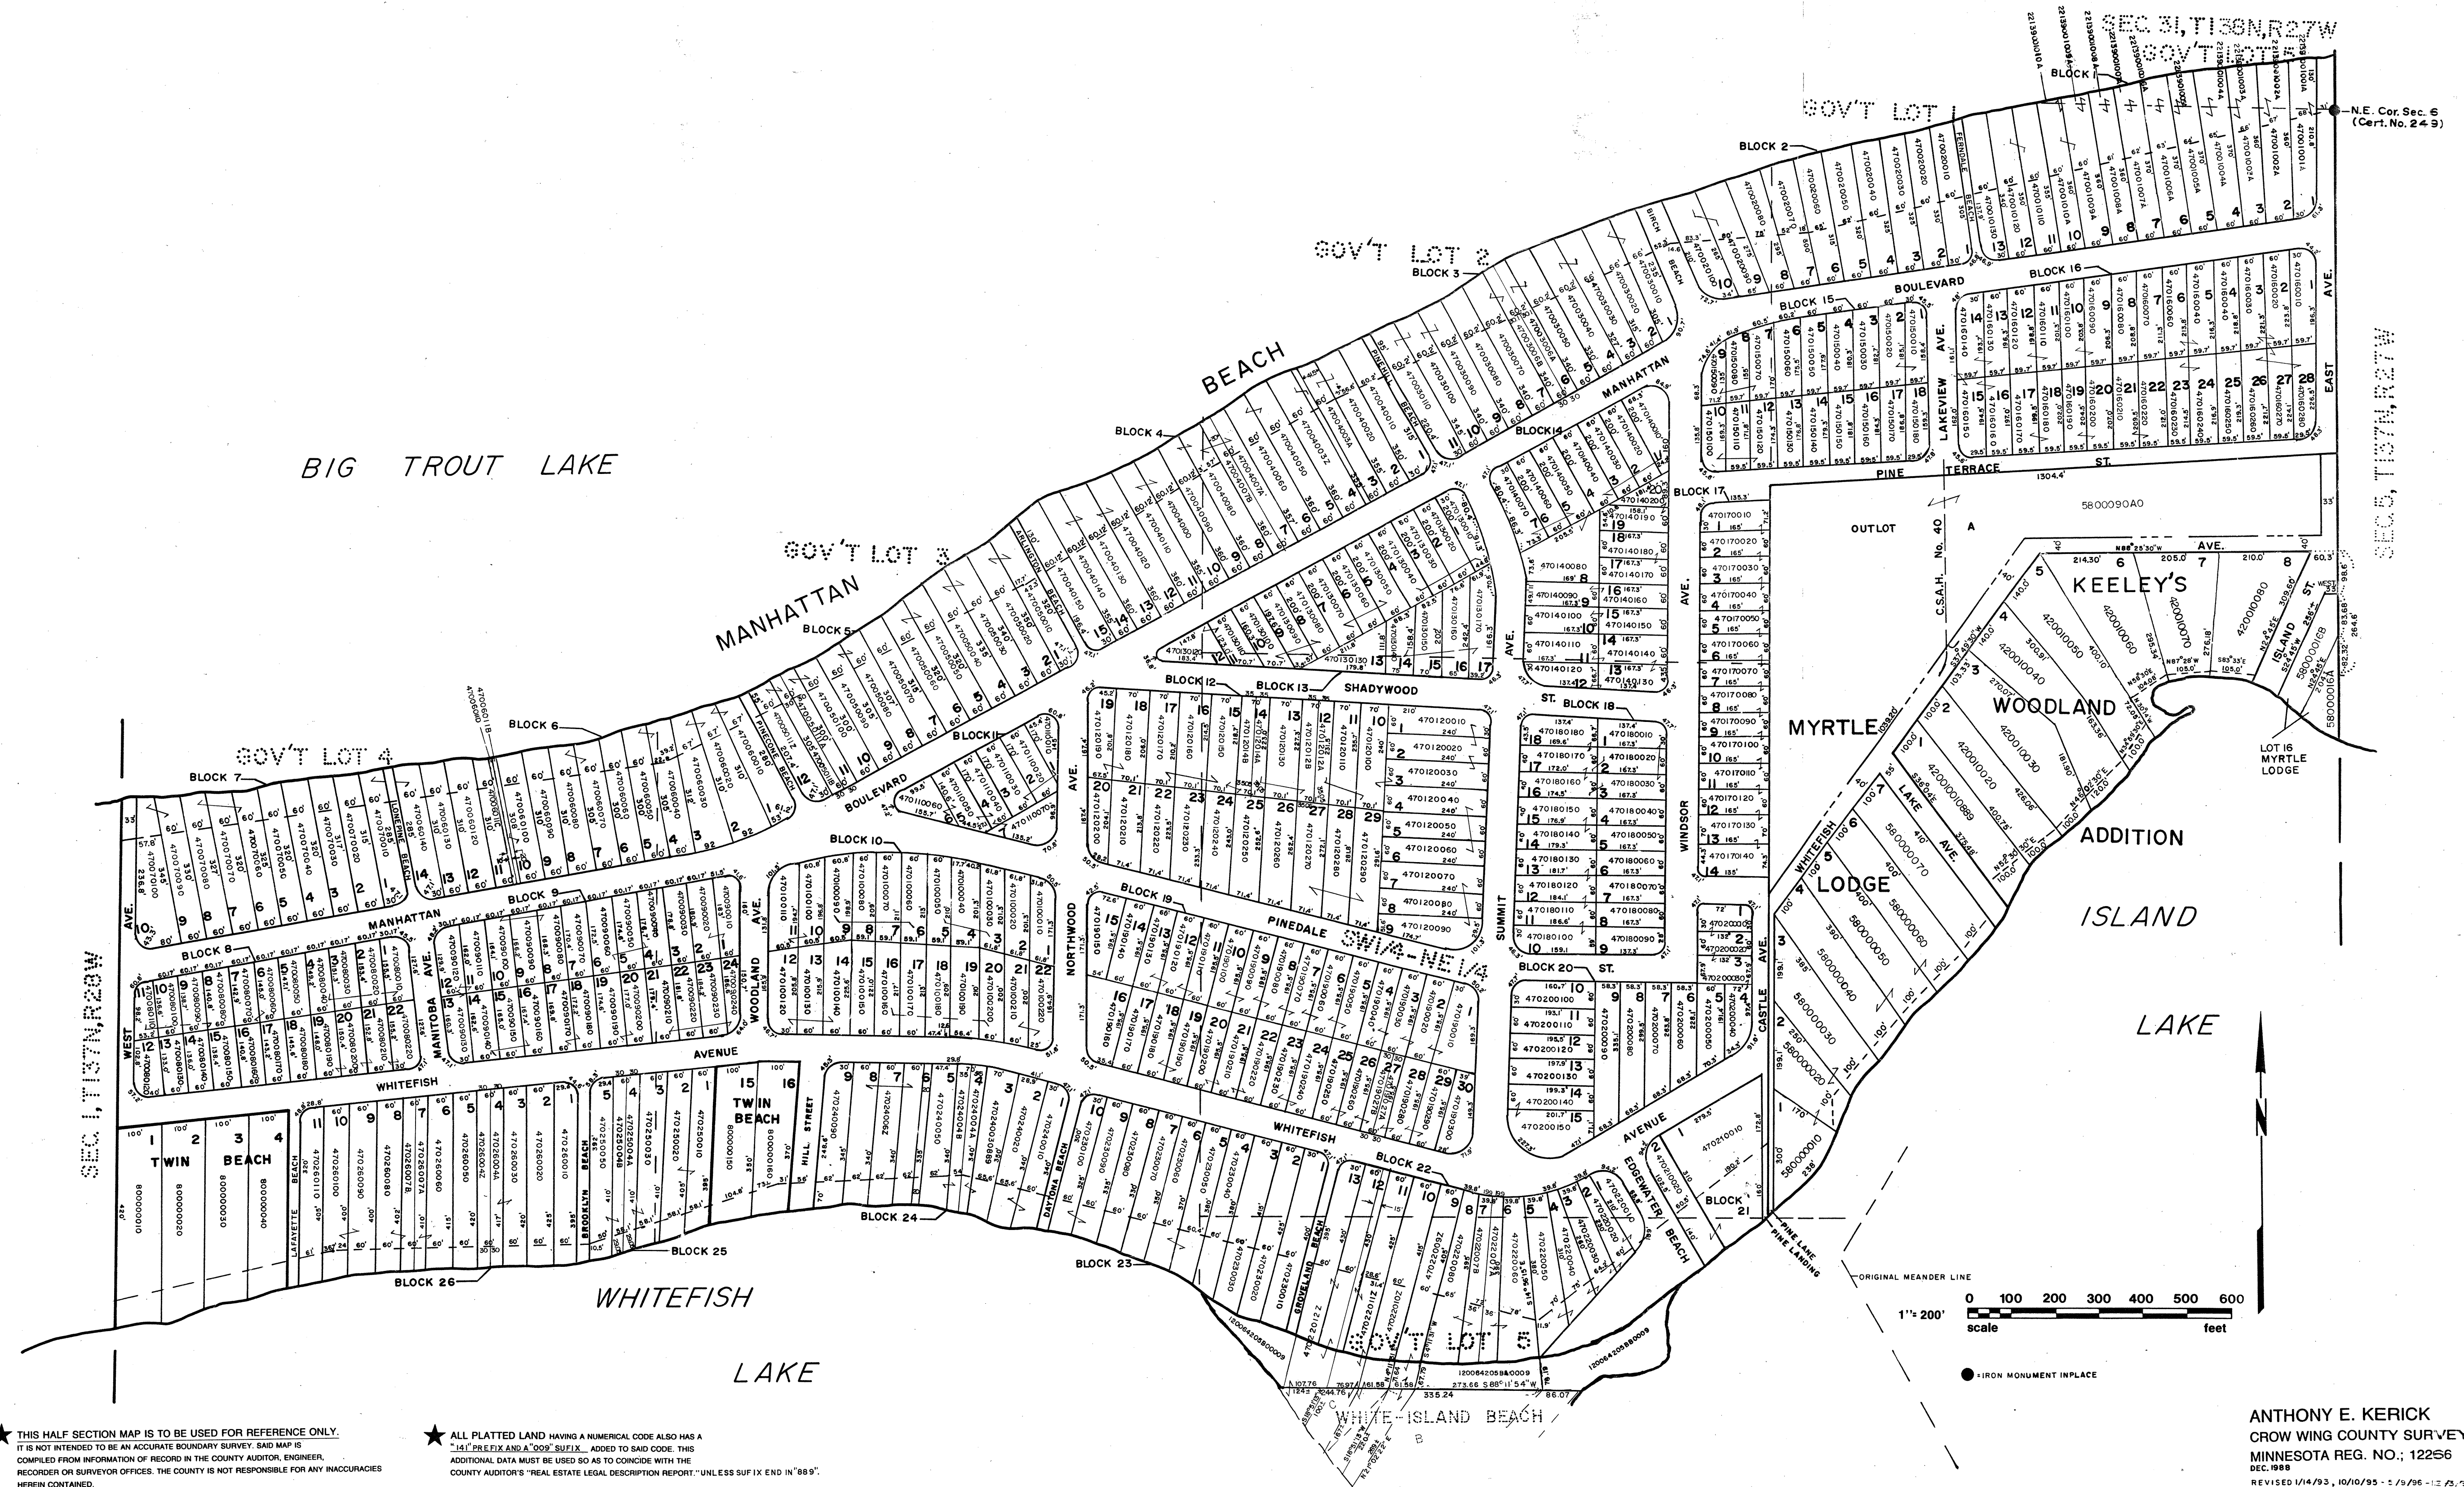

SOUTH HALF OF SEC. 6, T137N, R27W.

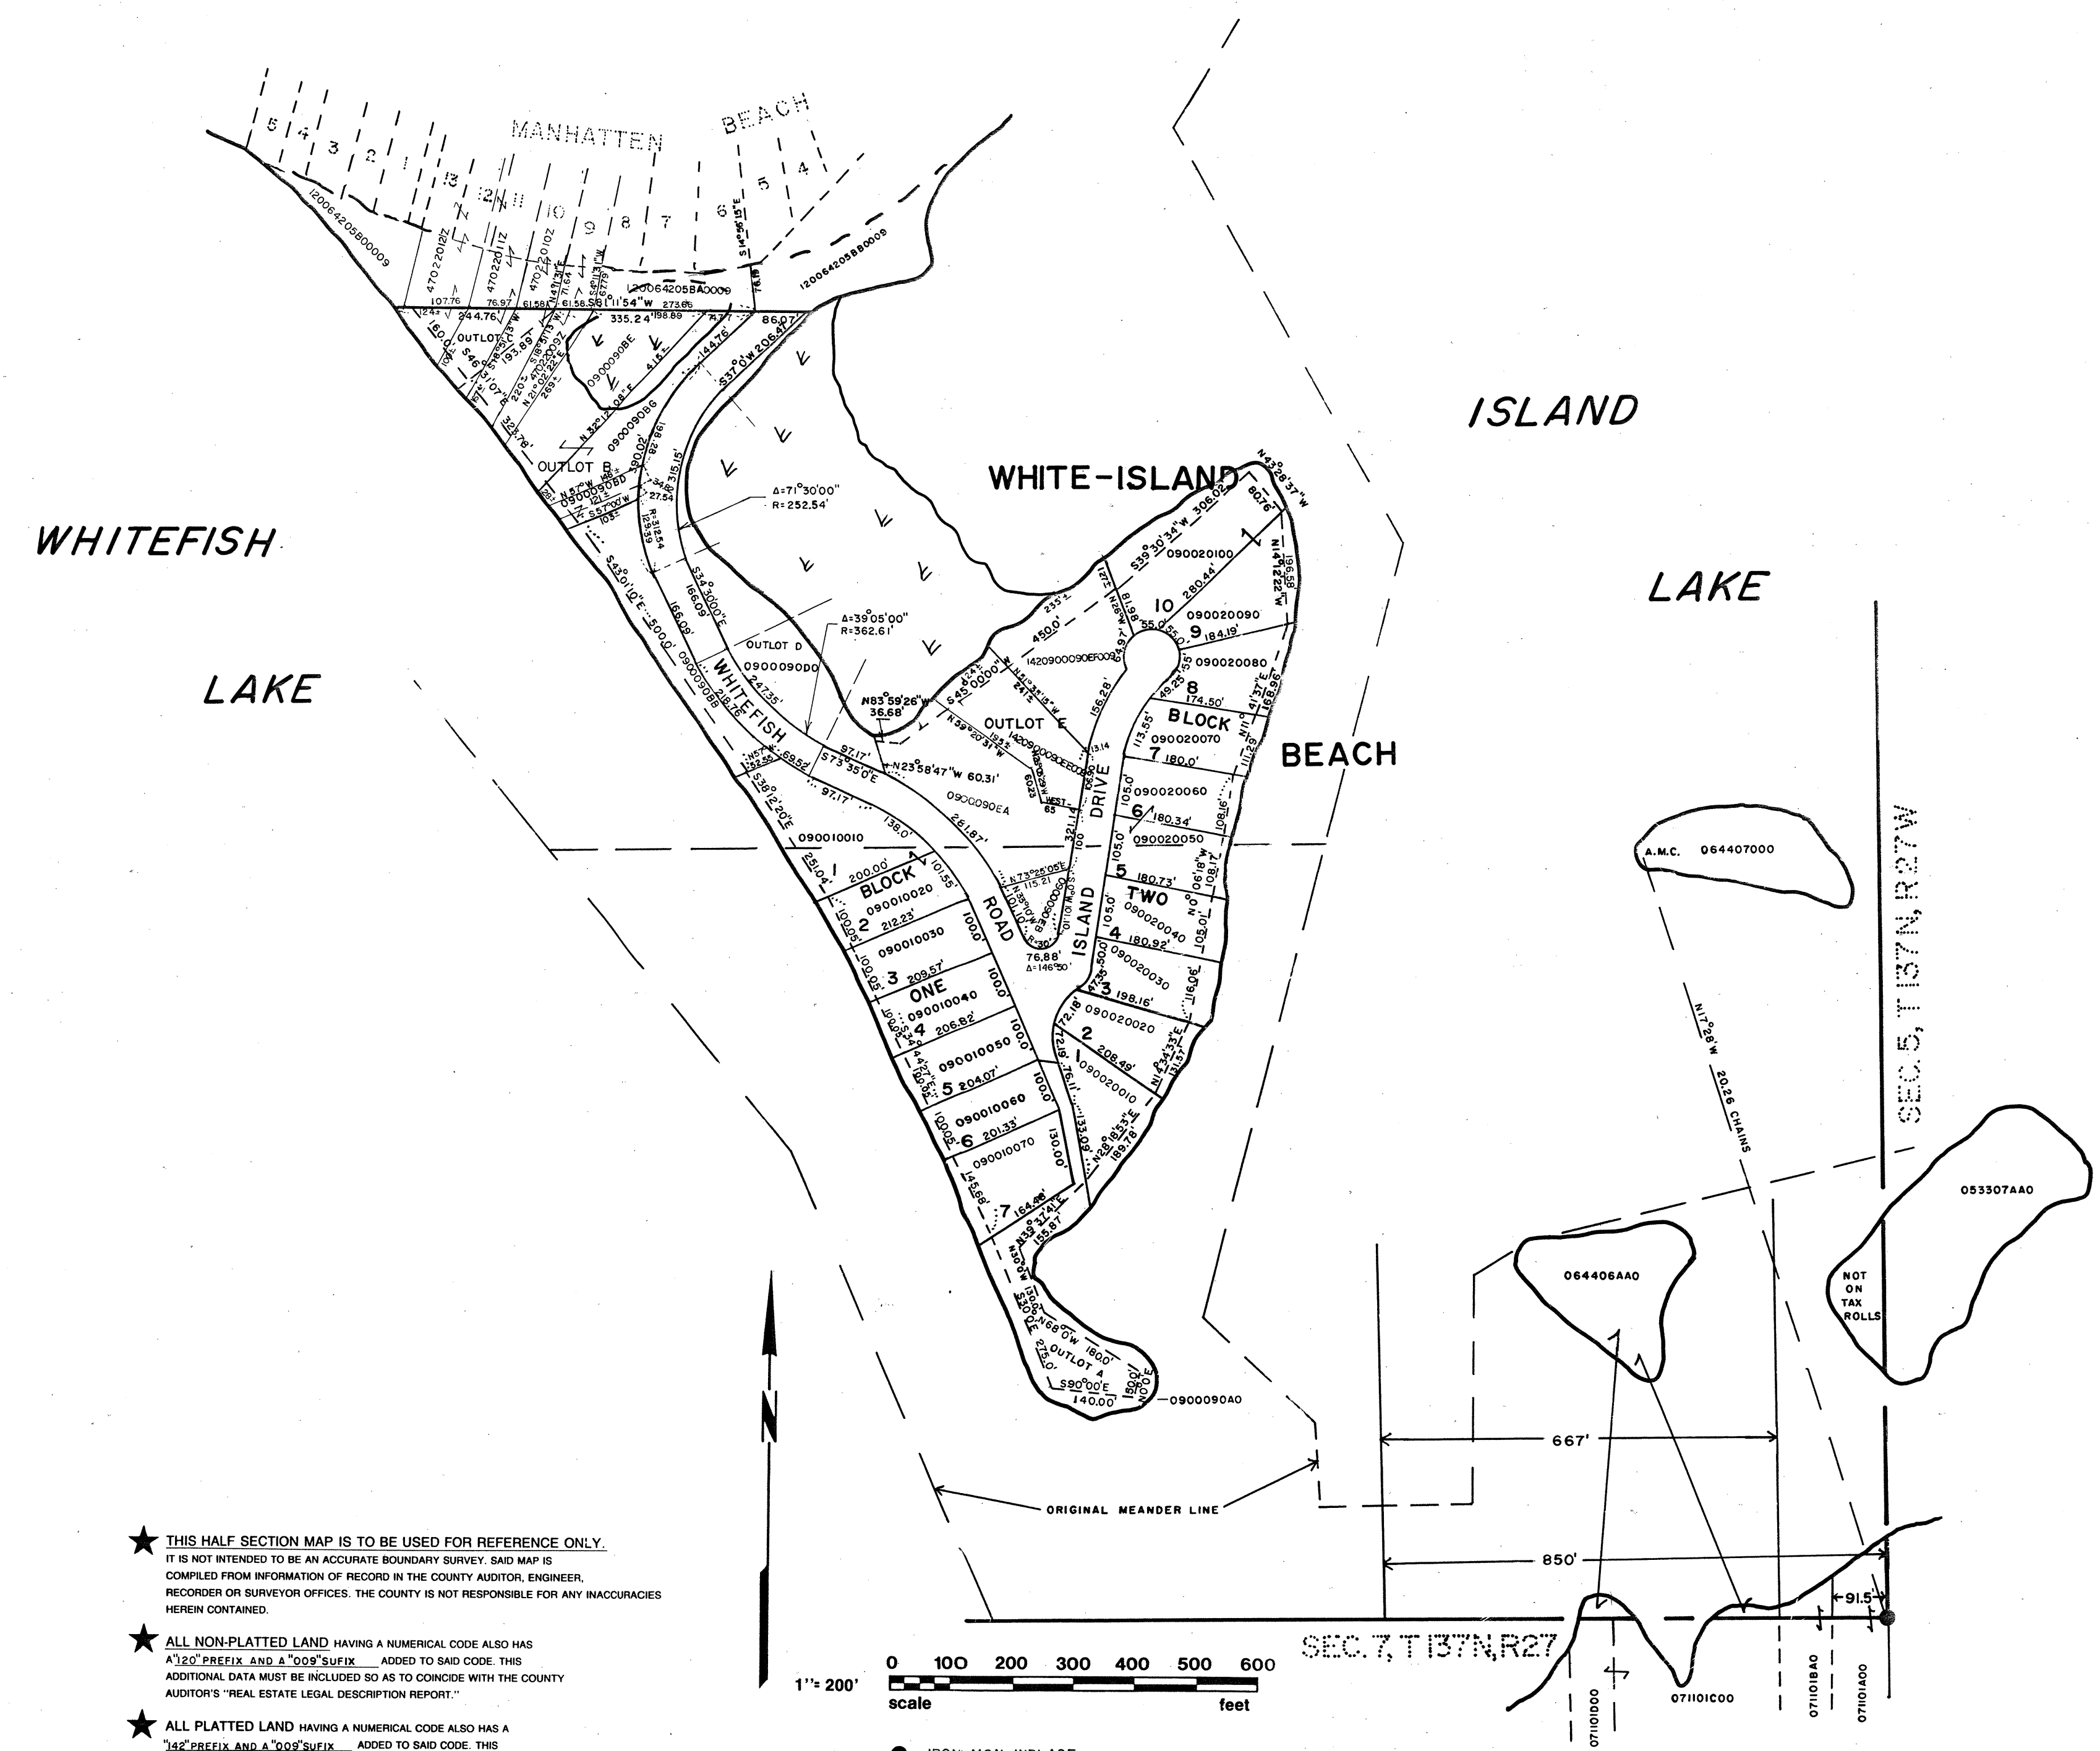

★ THIS HALF SECTION MAP IS TO BE USED FOR REFERENCE ONLY.
IT IS NOT INTENDED TO BE AN ACCURATE BOUNDARY SURVEY. SAID MAP IS
COMPILED FROM INFORMATION OF RECORD IN THE COUNTY AUDITOR, ENGINEER,
RECORDOR OR SURVEYOR OFFICES. THE COUNTY IS NOT RESPONSIBLE FOR ANY INACCURACIES
HEREIN CONTAINED.

★ ALL NON-PLATTED LAND HAVING A NUMERICAL CODE ALSO HAS
A "120" PREFIX AND A "009" SUFFIX ADDED TO SAID CODE. THIS
ADDITIONAL DATA MUST BE INCLUDED SO AS TO COINCIDE WITH THE COUNTY
AUDITOR'S "REAL ESTATE LEGAL DESCRIPTION REPORT."

★ ALL PLATTED LAND HAVING A NUMERICAL CODE ALSO HAS A
"132" PREFIX AND A "009" SUFFIX ADDED TO SAID CODE. THIS
ADDITIONAL DATA MUST BE USED SO AS TO COINCIDE WITH THE
COUNTY AUDITOR'S "REAL ESTATE LEGAL DESCRIPTION REPORT."

ANTHONY E. KERICK
CROW WING COUNTY SURVEYOR
MINNESOTA REG. NO.: 12266
JAN. 1989
REVISED 11/29/94, 10/10/95

12007N

North Half of Sec. 7, T. 137 N., R. 27 W.

SEC. 6, T. 137 N., R. 27 W.

SEC. 12, T. 137 N., R. 28 W.

SEC. 8, T. 137 N., R. 27 W.

WHITEFISH LAKE
(FLOWAGE - AERIAL PHOTO)


RUSH LAKE
(FLOWAGE - AERIAL PHOTO)

NOTE: Government Lot 5
is all under water.


★ THIS HALF SECTION MAP IS TO BE USED FOR REFERENCE ONLY.
IT IS NOT INTENDED TO BE AN ACCURATE BOUNDARY SURVEY. SAID MAP IS
COMPILED FROM INFORMATION OF RECORD IN THE COUNTY AUDITOR, ENGINEER,
RECORDER OR SURVEYOR OFFICES. THE COUNTY IS NOT RESPONSIBLE FOR ANY INACCURACIES
HEREIN CONTAINED.

★ ALL NON-PLATTED LAND HAVING A NUMERICAL CODE ALSO HAS
A "120" PREFIX AND A "000" SUFFIX. ADDED TO SAID CODE THIS
ADDITIONAL DATA MUST BE INCLUDED SO AS TO COINCIDE WITH THE COUNTY
AUDITOR'S "REAL ESTATE LEGAL DESCRIPTION REPORT."

ANTHONY E. KERICK
CROW WING COUNTY SURVEYOR
MINNESOTA REG. No. 12266
MARCH 1988
REVISED DEC. 1988 - 11/22/95 - 10/3/96

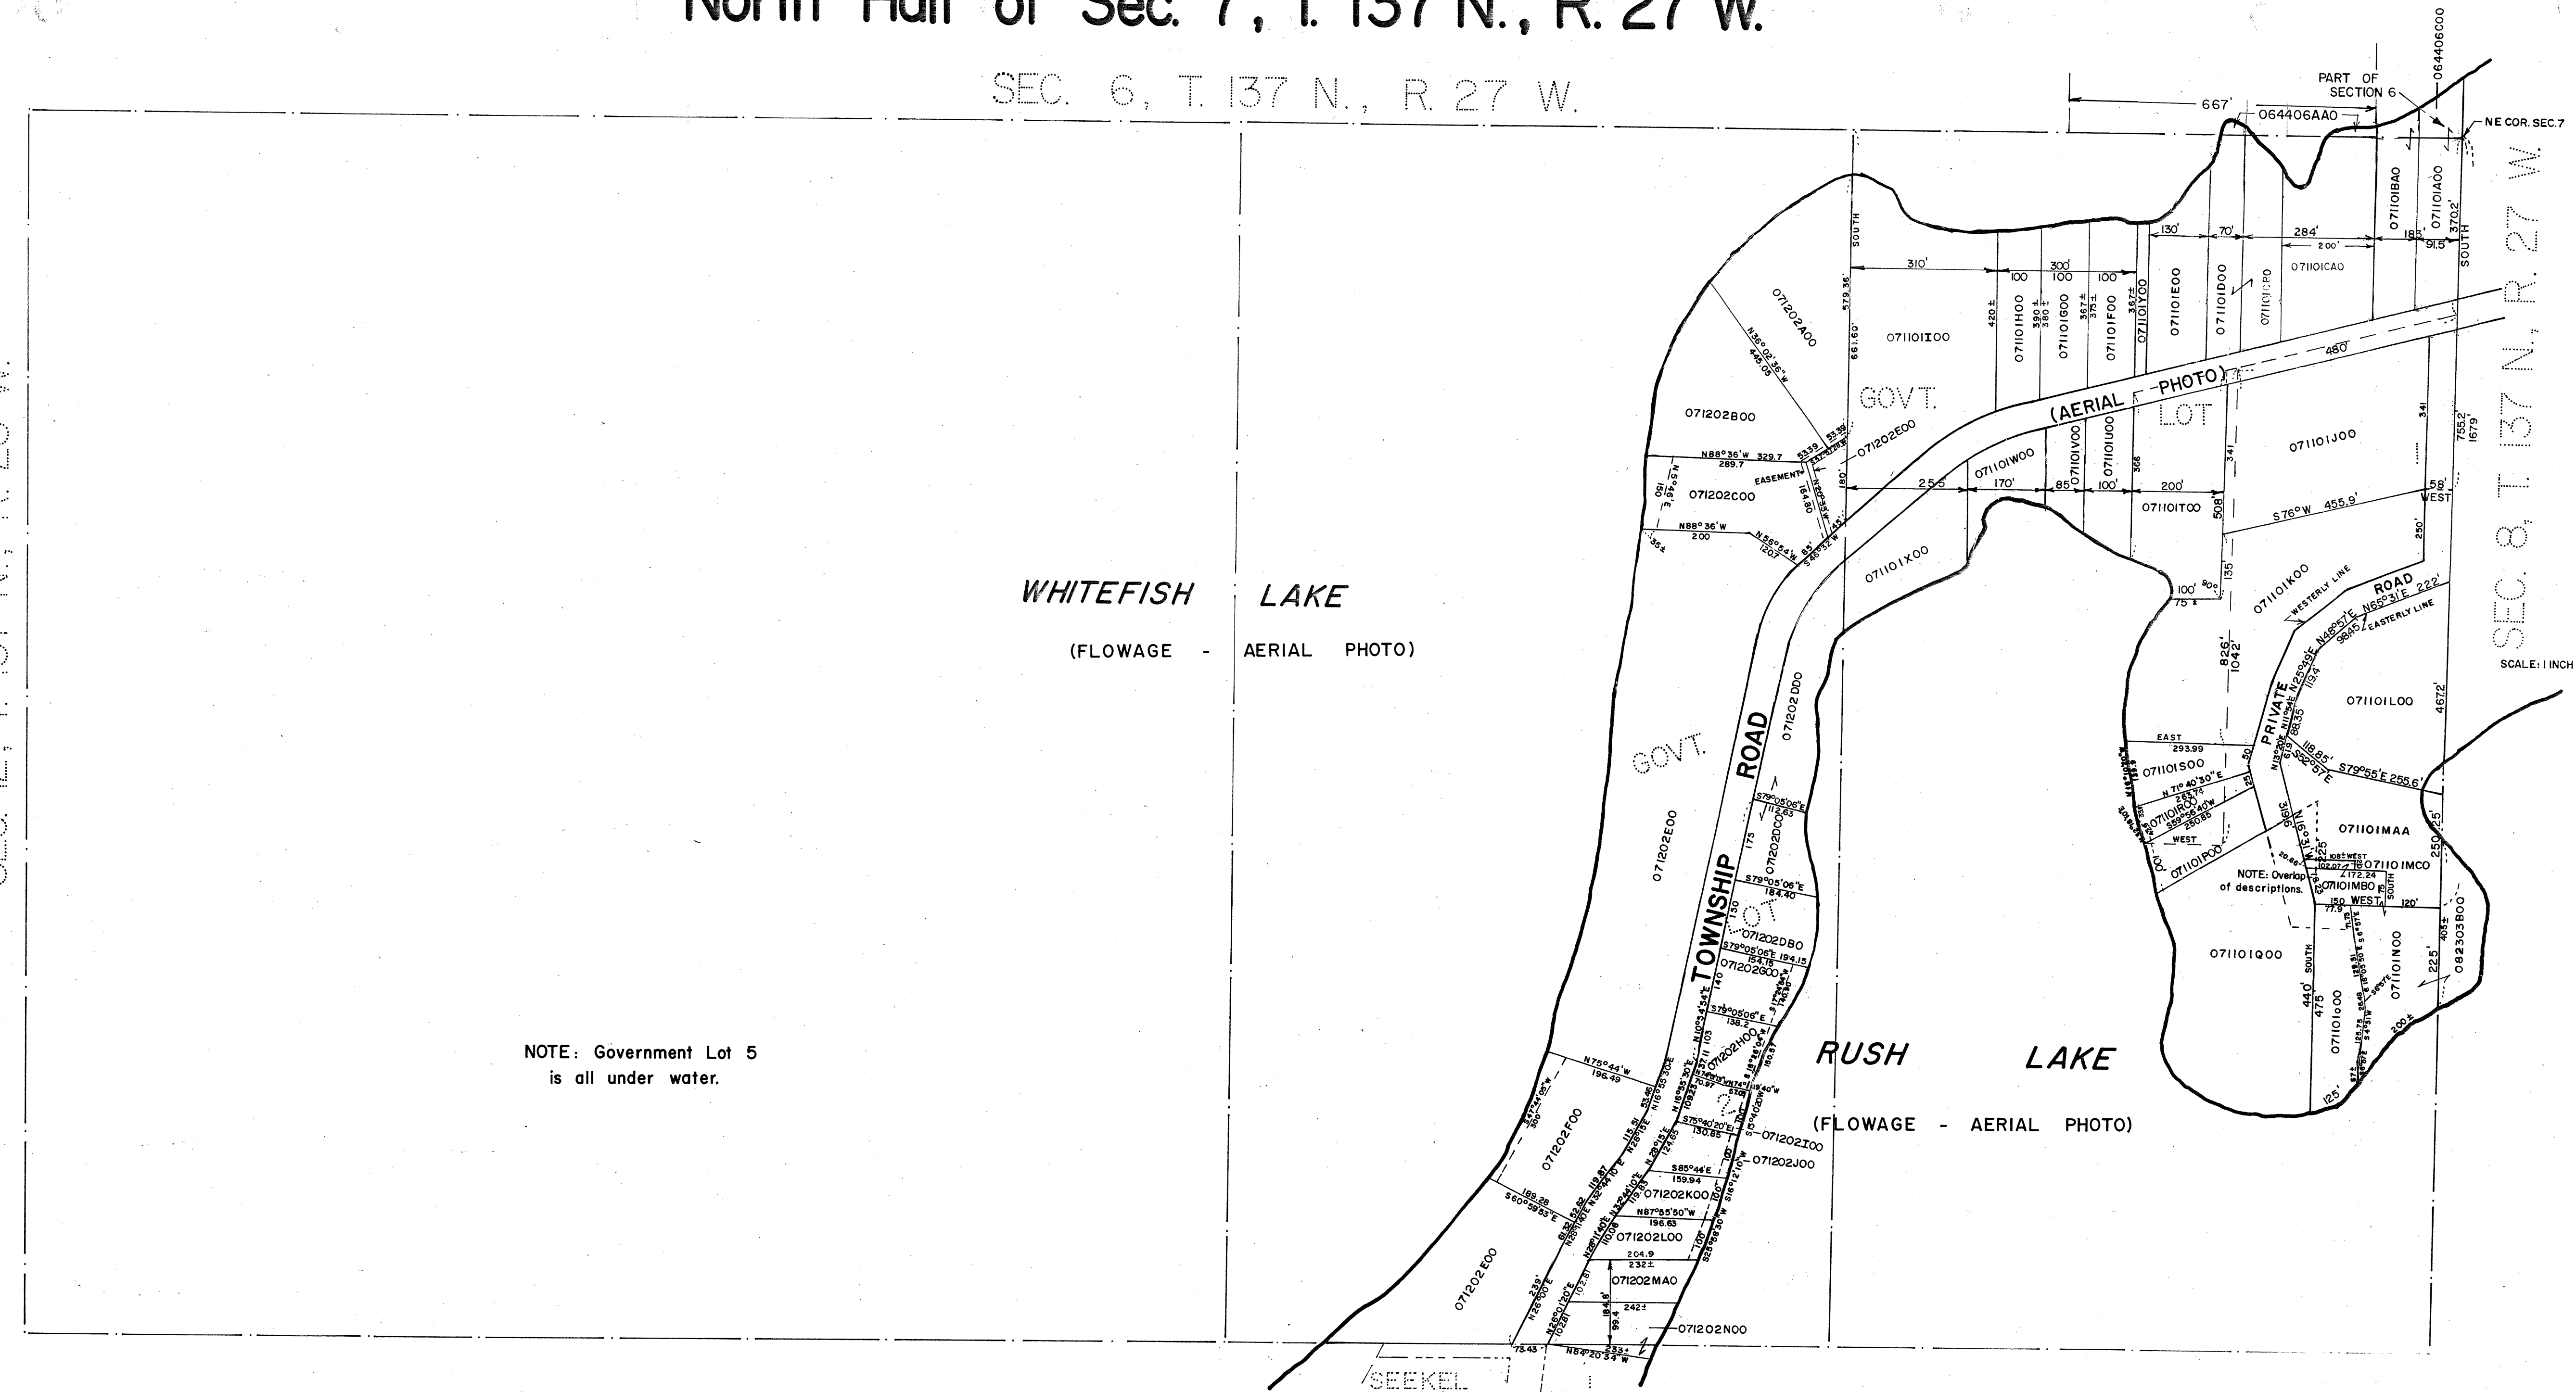

South Half of Sec. 7, T. 137 N., R. 27 W.

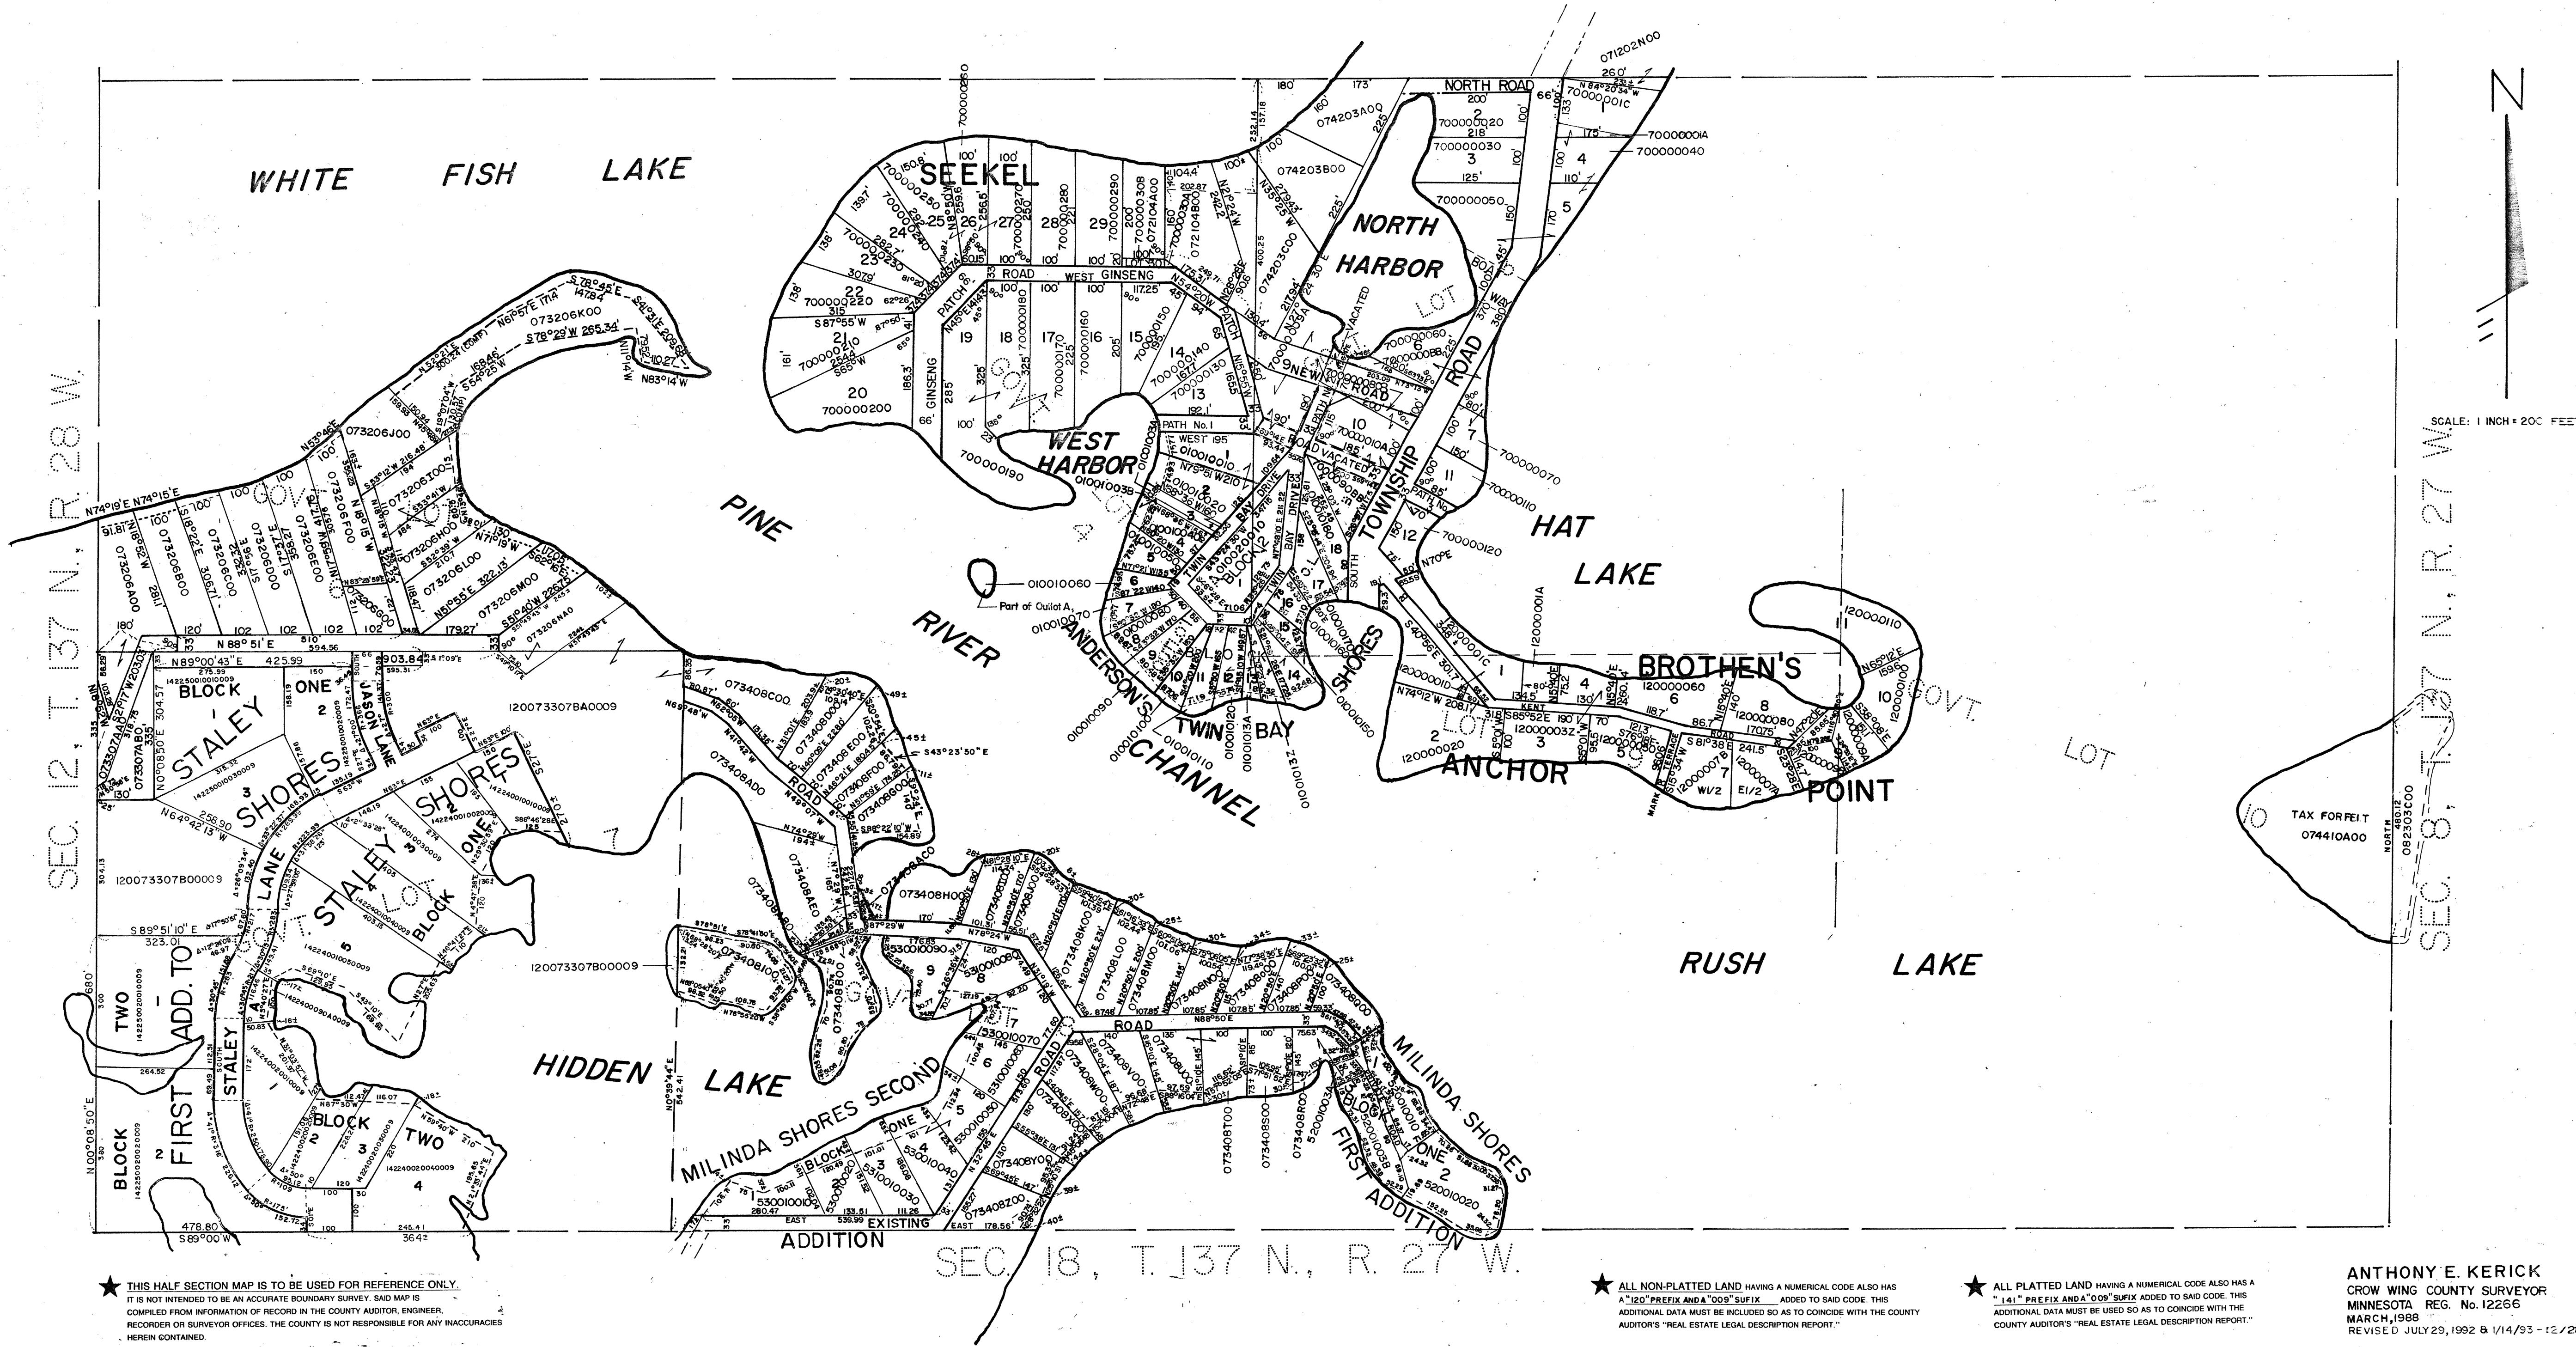

★ THIS HALF SECTION MAP IS TO BE USED FOR REFERENCE ONLY. IT IS NOT INTENDED TO BE AN ACCURATE BOUNDARY SURVEY. SAID MAP IS COMPILED FROM INFORMATION OF RECORD IN THE COUNTY AUDITOR, ENGINEER, RECORDER OR SURVEYOR OFFICES. THE COUNTY IS NOT RESPONSIBLE FOR ANY INACCURACIES HEREIN CONTAINED.

★ ALL NON-PLATTED LAND HAVING A NUMERICAL CODE ALSO HAS A "120" PREFIX AND A "009" SUFFIX ADDED TO SAID CODE. THIS ADDITIONAL DATA MUST BE INCLUDED SO AS TO COINCIDE WITH THE COUNTY AUDITOR'S "REAL ESTATE LEGAL DESCRIPTION REPORT."

★ ALL PLATTED LAND HAVING A NUMERICAL CODE ALSO HAS A "141" PREFIX AND A "009" SUFFIX ADDED TO SAID CODE. THIS ADDITIONAL DATA MUST BE USED SO AS TO COINCIDE WITH THE COUNTY AUDITOR'S "REAL ESTATE LEGAL DESCRIPTION REPORT."

ANTHONY E. KERICK
CROW WING COUNTY SURVEYOR
MINNESOTA REG. No. 12266
MARCH, 1988
REVISED JULY 29, 1992 & 1/14/93 - 12/28/93

SEC. 5, T. 137 N., R. 27 W.

GOVT. LOT 4	GOVT. LOT 5
-------------	-------------

RUSH LAKE

(Aerial Photo)

CROSS
LAKE
(Aerial Photo)

SEC. 9; T. 137 N. R. 27 W.

SCALE: 1 INCH = 200 FEET

ANTHONY E. KERICK
CROW WING COUNTY SURVEYOR
MINNESOTA REG. No. 12266
MARCH, 1988
REVISED 2/9/93 - 8/31/94 - 12/20/94
11/21/95 - 4/30/96


★ ALL PLATTED LAND HAVING A NUMERICAL CODE ALSO HAS A
 "141" PREFIX AND A "009" SUFFIX ADDED TO SAID CODE. THIS
 ADDITIONAL DATA MUST BE USED SO AS TO COINCIDE WITH THE
 COUNTY AUDITOR'S "REAL ESTATE LEGAL DESCRIPTION REPORT."

★ ALL NON-PLATTED LAND HAVING A NUMERICAL CODE ALSO HAS
A "120" PREFIX AND A "009" SUFFIX ADDED TO SAID CODE. THIS
ADDITIONAL DATA MUST BE INCLUDED SO AS TO COINCIDE WITH THE COUNTY
AUDITOR'S "REAL ESTATE LEGAL DESCRIPTION REPORT," UNLESS SUFFIX ENDS IN "889"


★ THIS HALF SECTION MAP IS TO BE USED FOR REFERENCE ONLY.
IT IS NOT INTENDED TO BE AN ACCURATE BOUNDARY SURVEY. SAID MAP IS
COMPILED FROM INFORMATION OF RECORD IN THE COUNTY AUDITOR, ENGINEER,
RECORDER OR SURVEYOR OFFICES. THE COUNTY IS NOT RESPONSIBLE FOR ANY INACCURACIES
HEREIN CONTAINED.

140085

South Half of Sec. 8, T. 137 N., R. 27 W.

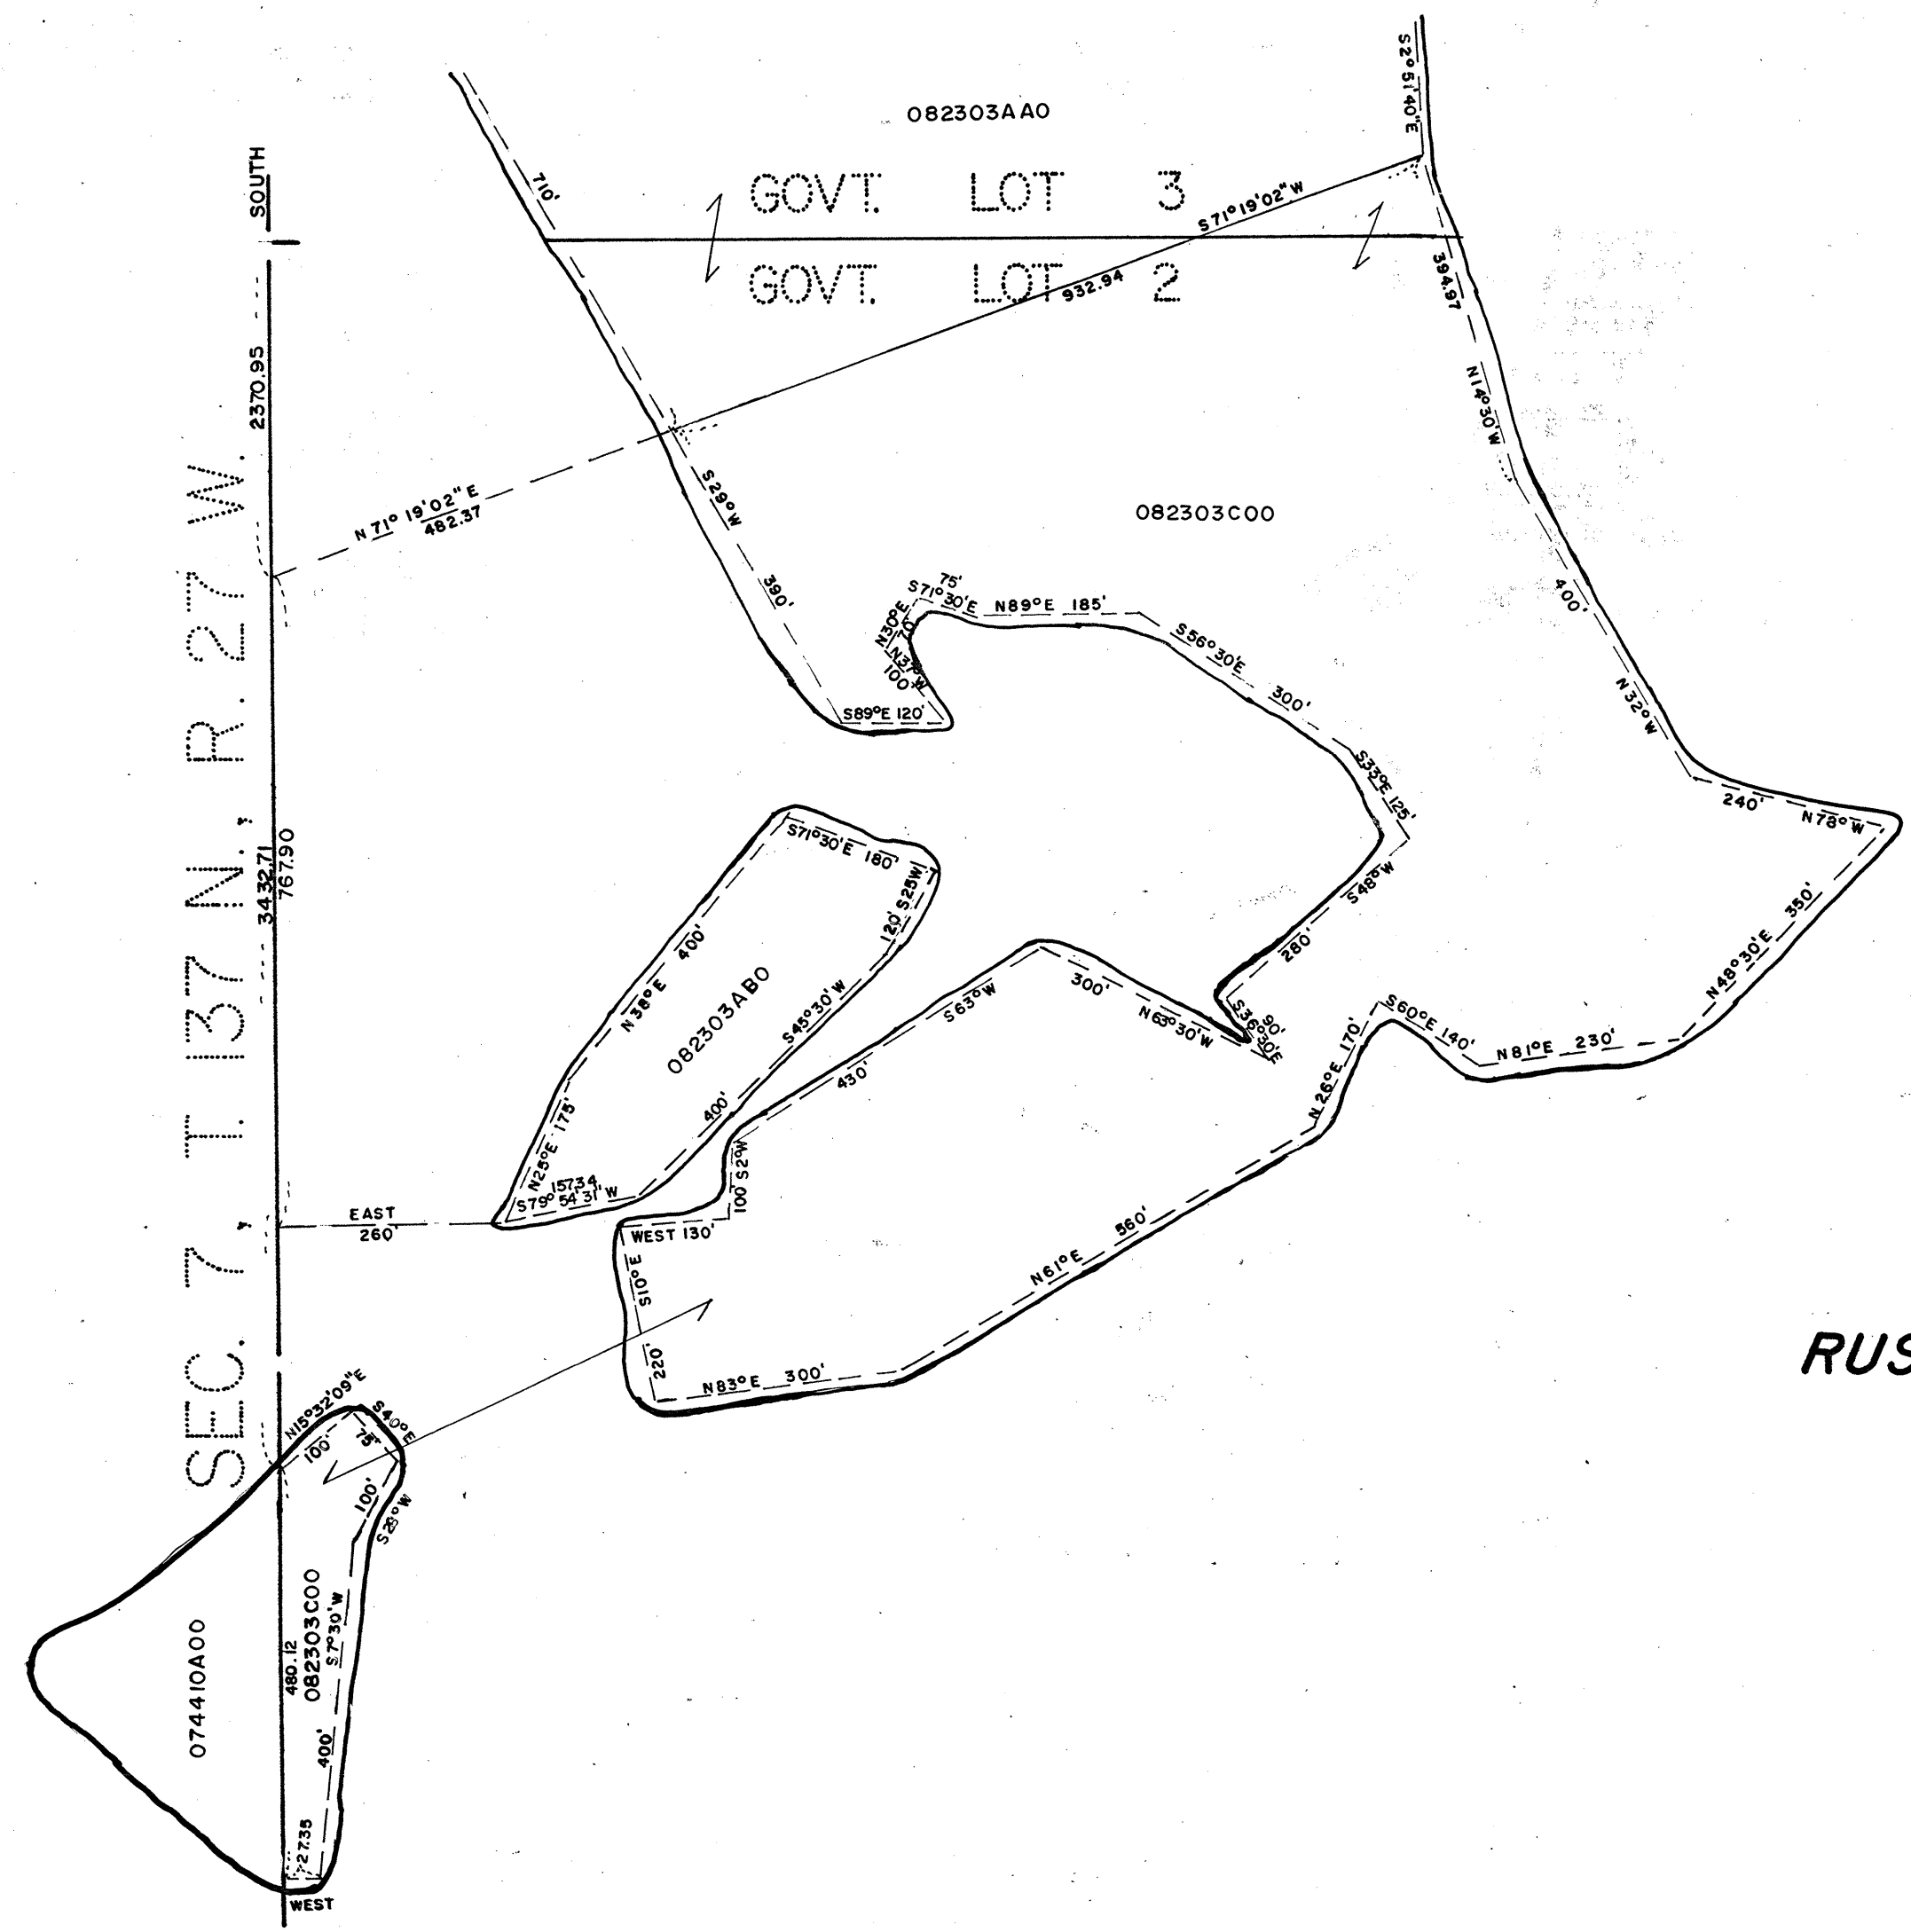

RUSH LAKE
(Aerial Photo)

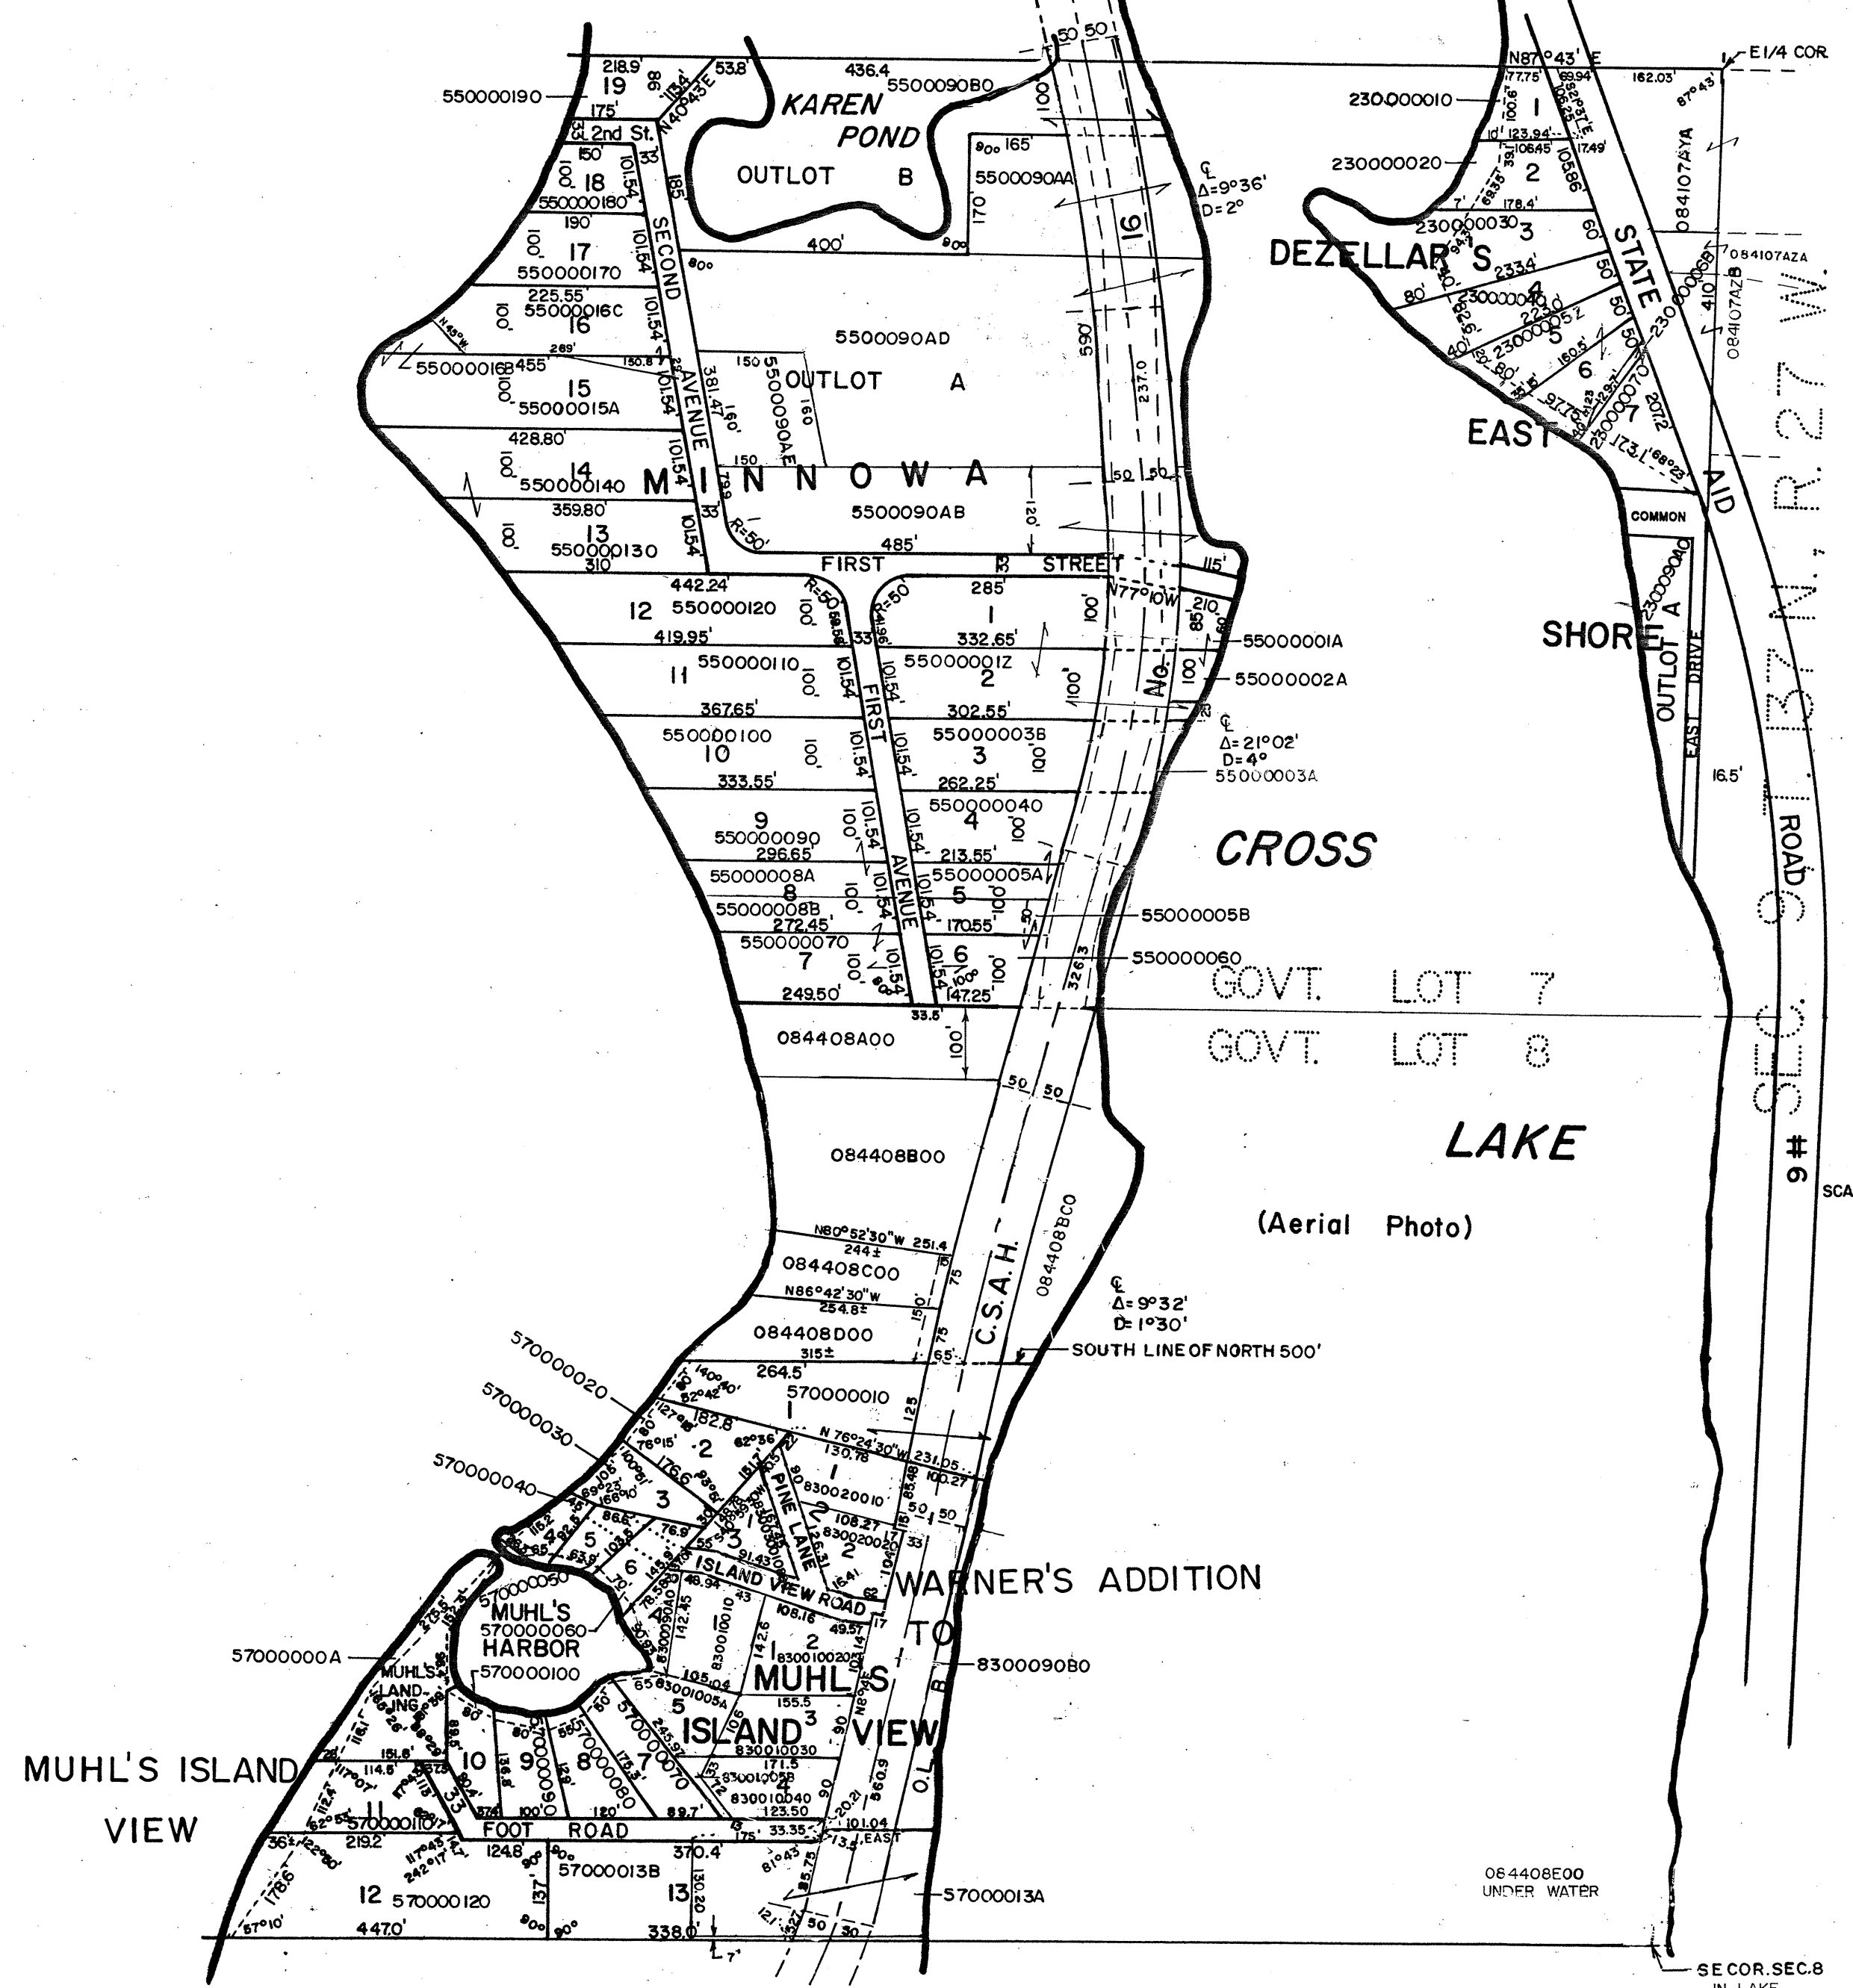

CROSS

LAKE
(Aerial Photo)

SEC. 17, T. 137 N., R. 27 W.

★ THIS HALF SECTION MAP IS TO BE USED FOR REFERENCE ONLY.
IT IS NOT INTENDED TO BE AN ACCURATE BOUNDARY SURVEY. SAID MAP IS
COMPILED FROM INFORMATION OF RECORD IN THE COUNTY AUDITOR, ENGINEER,
RECORDOR OR SURVEYOR OFFICES. THE COUNTY IS NOT RESPONSIBLE FOR ANY INACCURACIES
HEREIN CONTAINED.


★ ALL NON-PLATTED LAND HAVING A NUMERICAL CODE ALSO HAS
A "120" PREFIX AND A "000" SUFFIX, ADDED TO SAID CODE. THIS
ADDITIONAL DATA MUST BE INCLUDED SO AS TO COINCIDE WITH THE COUNTY
AUDITOR'S "REAL ESTATE LEGAL DESCRIPTION REPORT."

★ ALL PLATTED LAND HAVING A NUMERICAL CODE ALSO HAS A
"141" PREFIX AND A "009" SUFFIX ADDED TO SAID CODE. THIS
ADDITIONAL DATA MUST BE USED SO AS TO COINCIDE WITH THE
COUNTY AUDITOR'S "REAL ESTATE LEGAL DESCRIPTION REPORT."

ANTHONY E. KERICK
CROW WING COUNTY SURVEYOR
MINNESOTA, REG. NO. 12266
MARCH, 1988
Revised May 1989 - 12/6/94 - 6/4/96 - 10/3/96
12/12/96 - 6/20/97

12009N

North Half of Sec. 9, T. 137 N., R. 27 W.

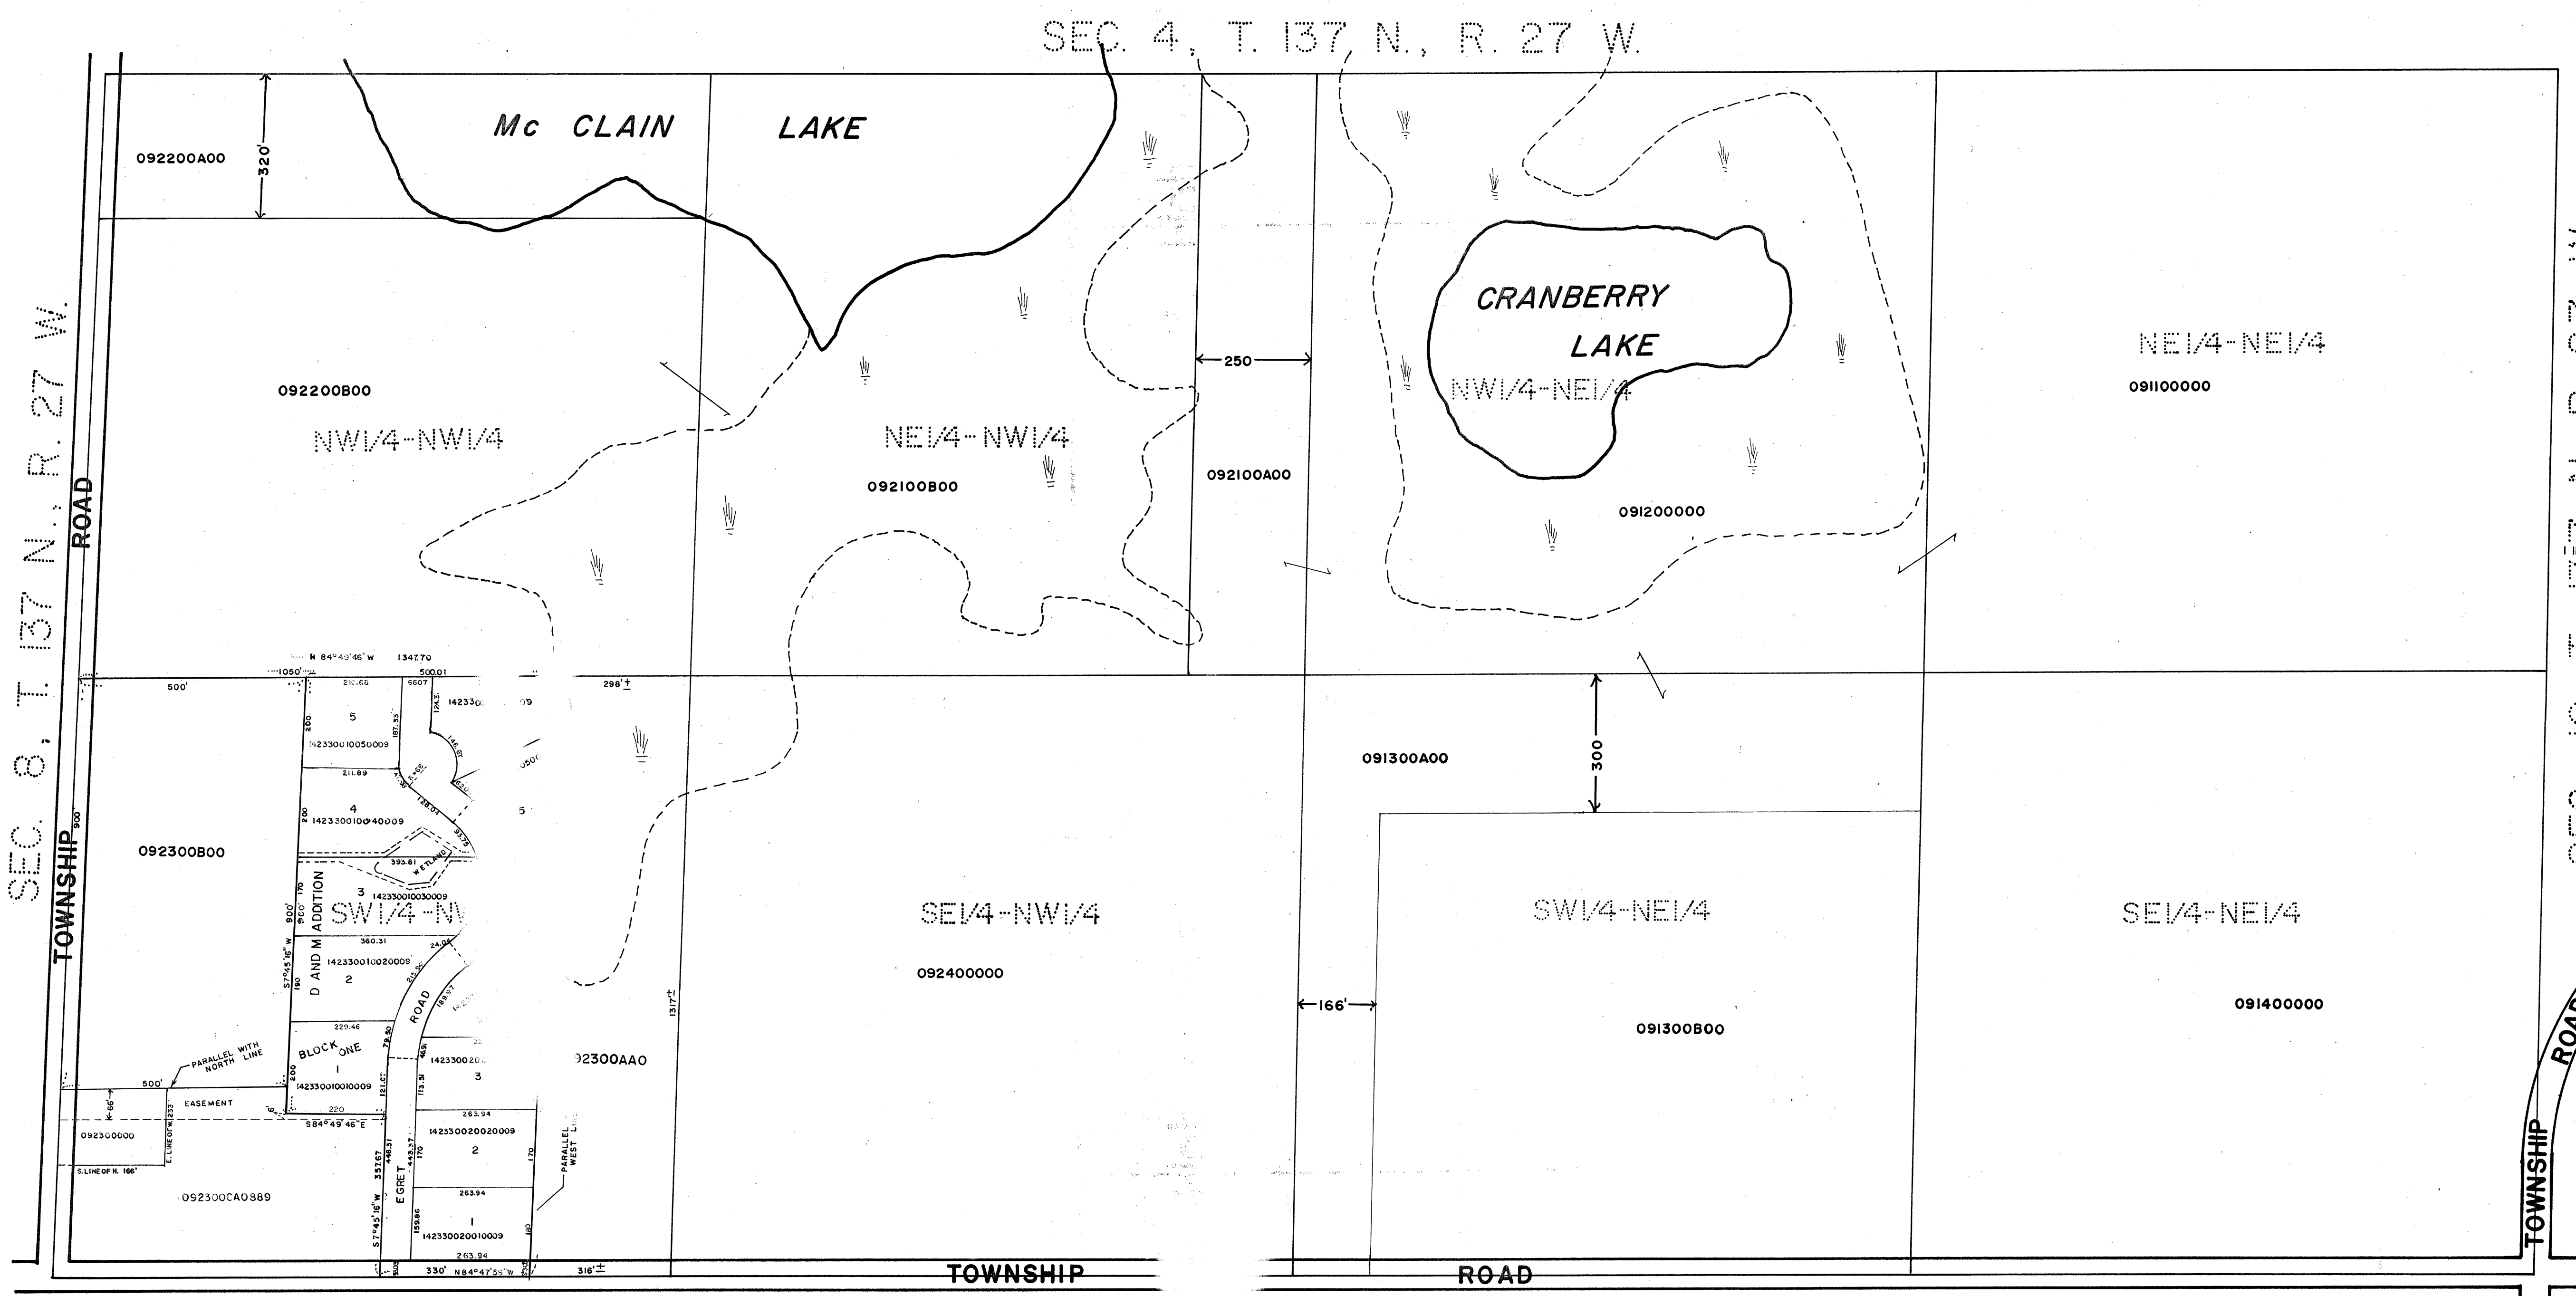

★ THIS HALF SECTION MAP IS TO BE USED FOR REFERENCE ONLY.
IT IS NOT INTENDED TO BE AN ACCURATE BOUNDARY SURVEY. SAID MAP IS
COMPILED FROM INFORMATION OF RECORD IN THE COUNTY AUDITOR, ENGINEER,
RECORDS OR SURVEYOR OFFICES. THE COUNTY IS NOT RESPONSIBLE FOR ANY INACCURACIES
HEREIN CONTAINED.

★ ALL NON-PLATTED LAND HAVING A NUMERICAL CODE ALSO HAS
A "120" PREFIX AND A "000" SUFFIX. ADDED TO SAID CODE, THIS
ADDITIONAL DATA MUST BE INCLUDED SO AS TO COINCIDE WITH THE COUNTY
AUDITOR'S "REAL ESTATE LEGAL DESCRIPTION REPORT."

ANTHONY E. KERICK
CROW WING COUNTY SURVEYOR
MINNESOTA REG. No. 12266
SEPT. 1988
REVISED 9/26/96 - 12/17/96

T 137 N
R 27 W

Sec. 9


North 1/2

South Half of Sec. 9, T.137 N., R. 27 W.

T 137 N
R 27 W

Sec. 9

South 1/2

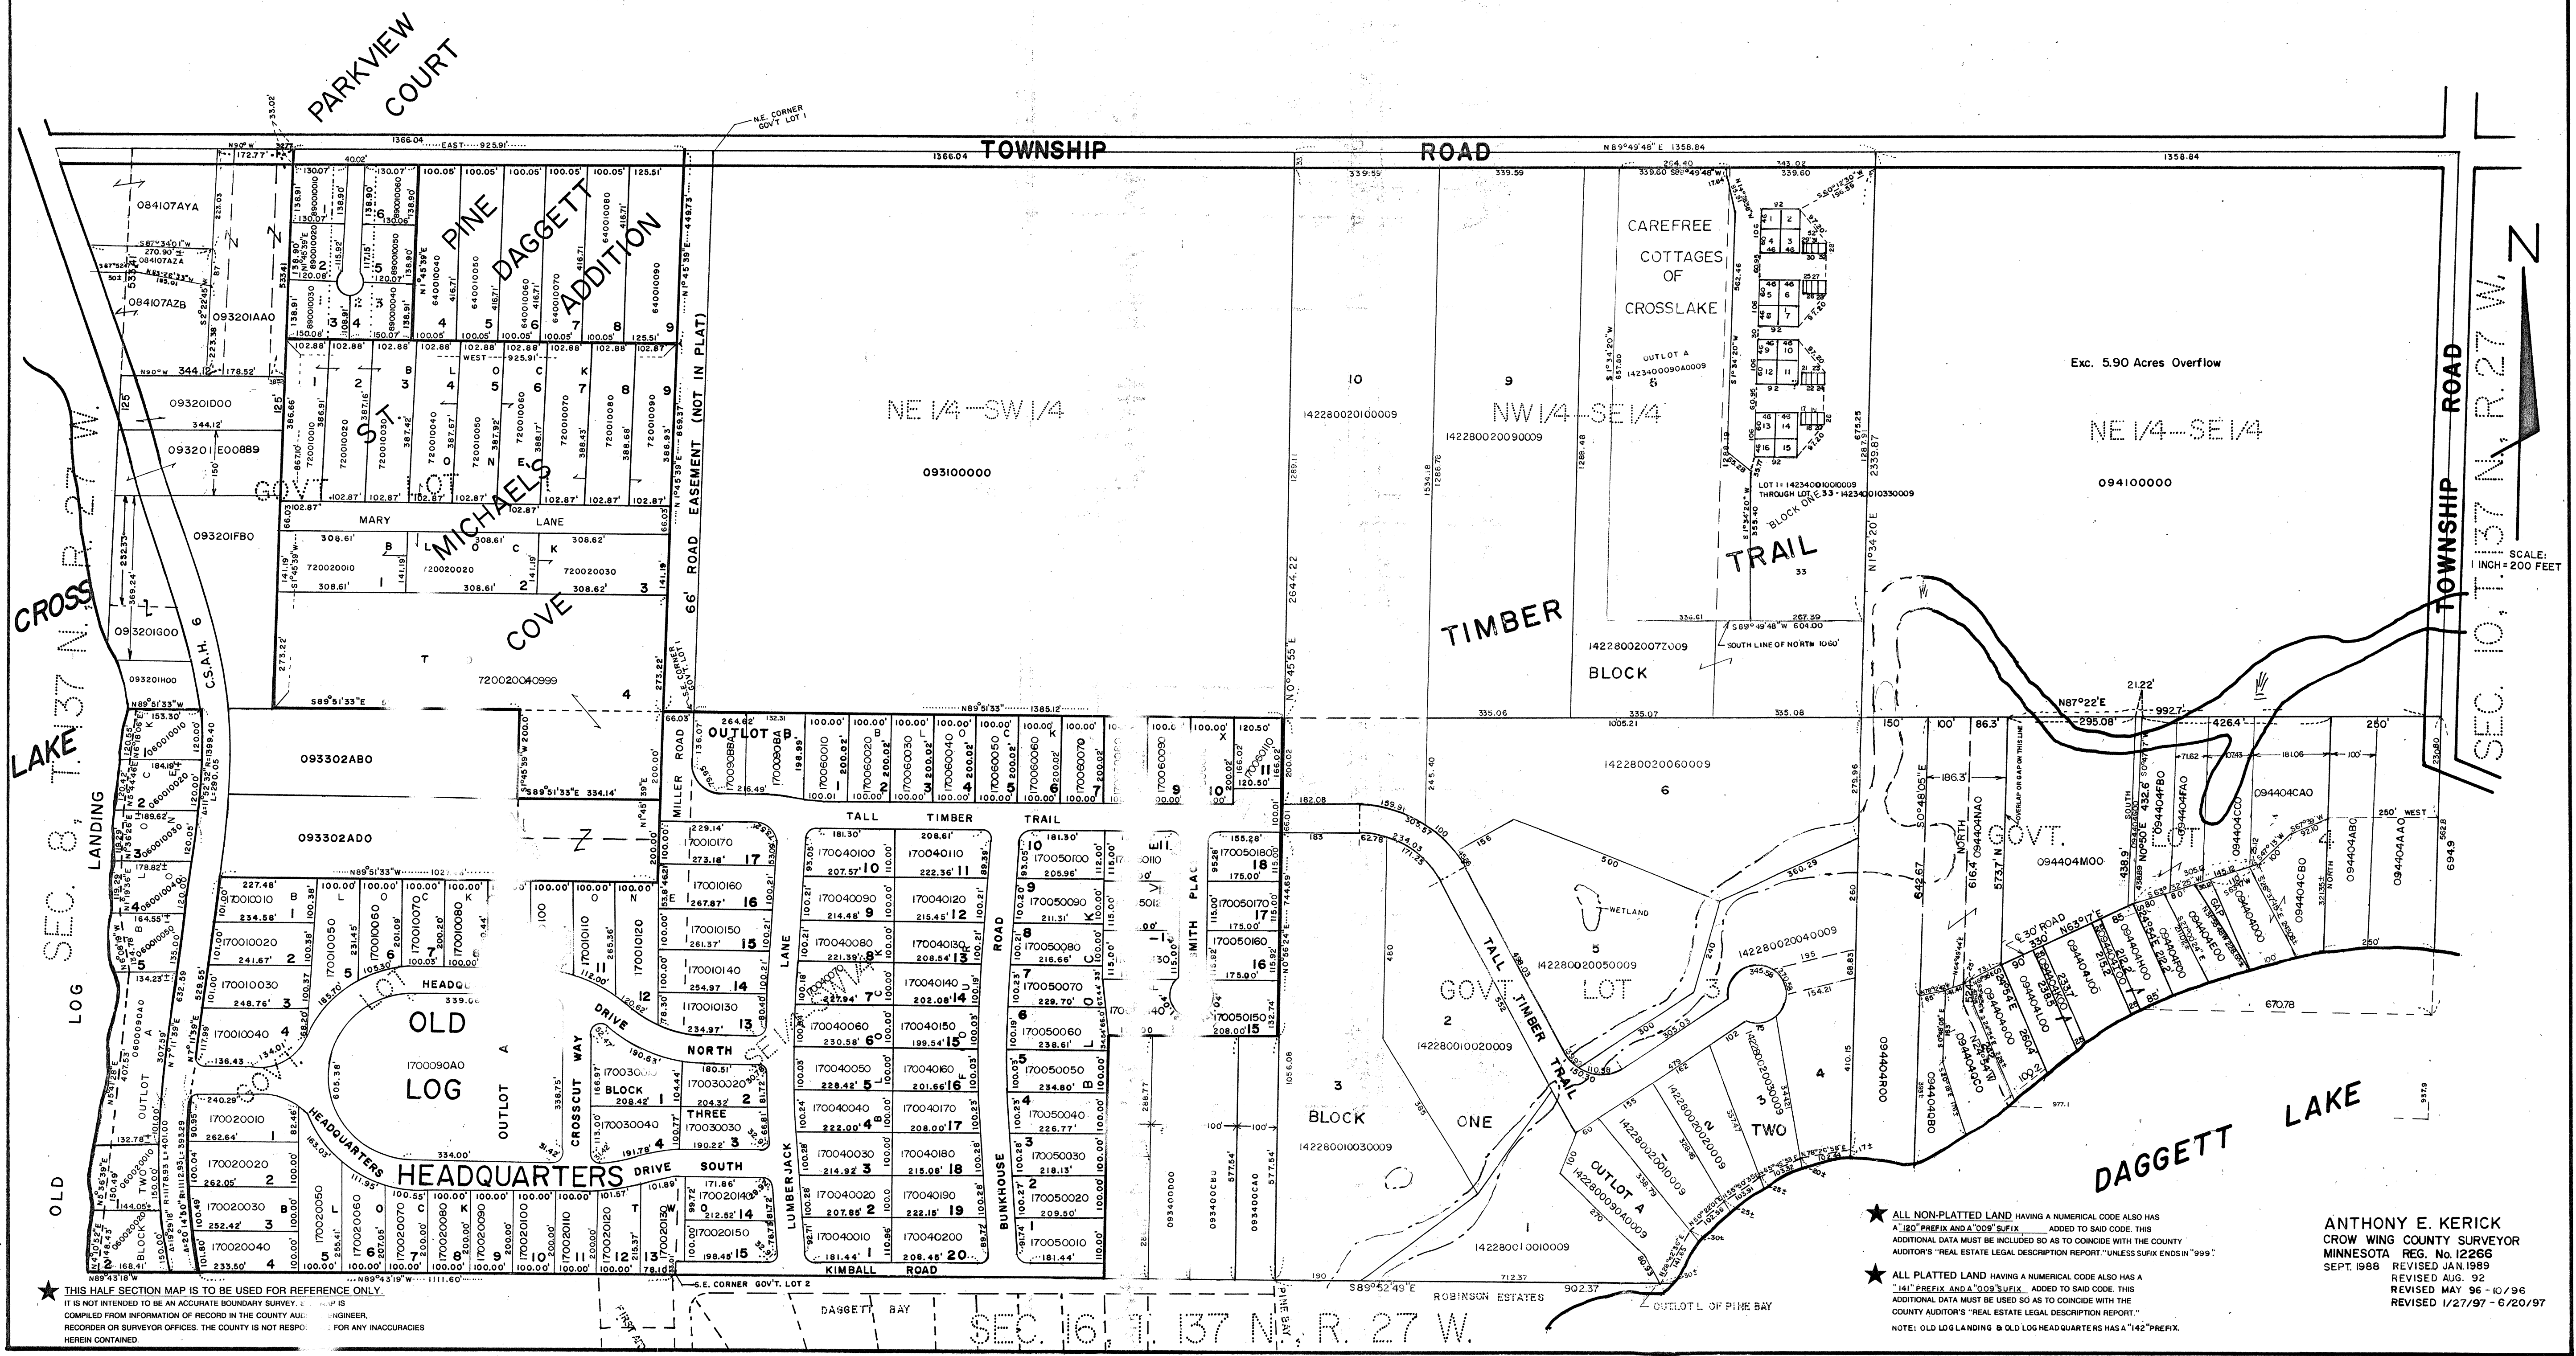

★ THIS HALF SECTION MAP IS TO BE USED FOR REFERENCE ONLY. IT IS NOT INTENDED TO BE AN ACCURATE BOUNDARY SURVEY. MAP IS COMPILED FROM INFORMATION OF RECORD IN THE COUNTY AUDITOR'S OFFICE. THE COUNTY IS NOT RESPONSIBLE FOR ANY INACCURACIES HEREIN CONTAINED.

★ ALL NON-PLATTED LAND HAVING A NUMERICAL CODE ALSO HAS A "100" PREFIX AND A "000" SUFFIX ADDED TO SAID CODE. THIS ADDITIONAL DATA MUST BE INCLUDED SO AS TO CONFORM WITH THE COUNTY AUDITOR'S "REAL ESTATE LEGAL DESCRIPTION REPORT" UNLESS SUFFIX ENDS IN "999".

★ ALL PLATTED LAND HAVING A NUMERICAL CODE ALSO HAS A "141" PREFIX AND A "000" SUFFIX ADDED TO SAID CODE. THIS ADDITIONAL DATA MUST BE USED SO AS TO CONFORM WITH THE COUNTY AUDITOR'S "REAL ESTATE LEGAL DESCRIPTION REPORT".

NOTE: OLD LOG LANDING & OLD LOG HEADQUARTERS HAS A "142" PREFIX.

ANTHONY E. KERICK
CROW WING COUNTY SURVEYOR
MINNESOTA REG. NO. 12266
REVISED JAN. 1989
REVISED AUG. 92
REVISED MAY 96 - 10/96
REVISED 1/27/97 - 6/20/97

1 13' N
R 27 W


Sec 10

North 1/2

North Half of Sec. 10, T. 137 N., R. 27 W.

SEC. 3, T. 137 N., R. 27 W.


SEC. 9, T. 137 N., R. 27 W.

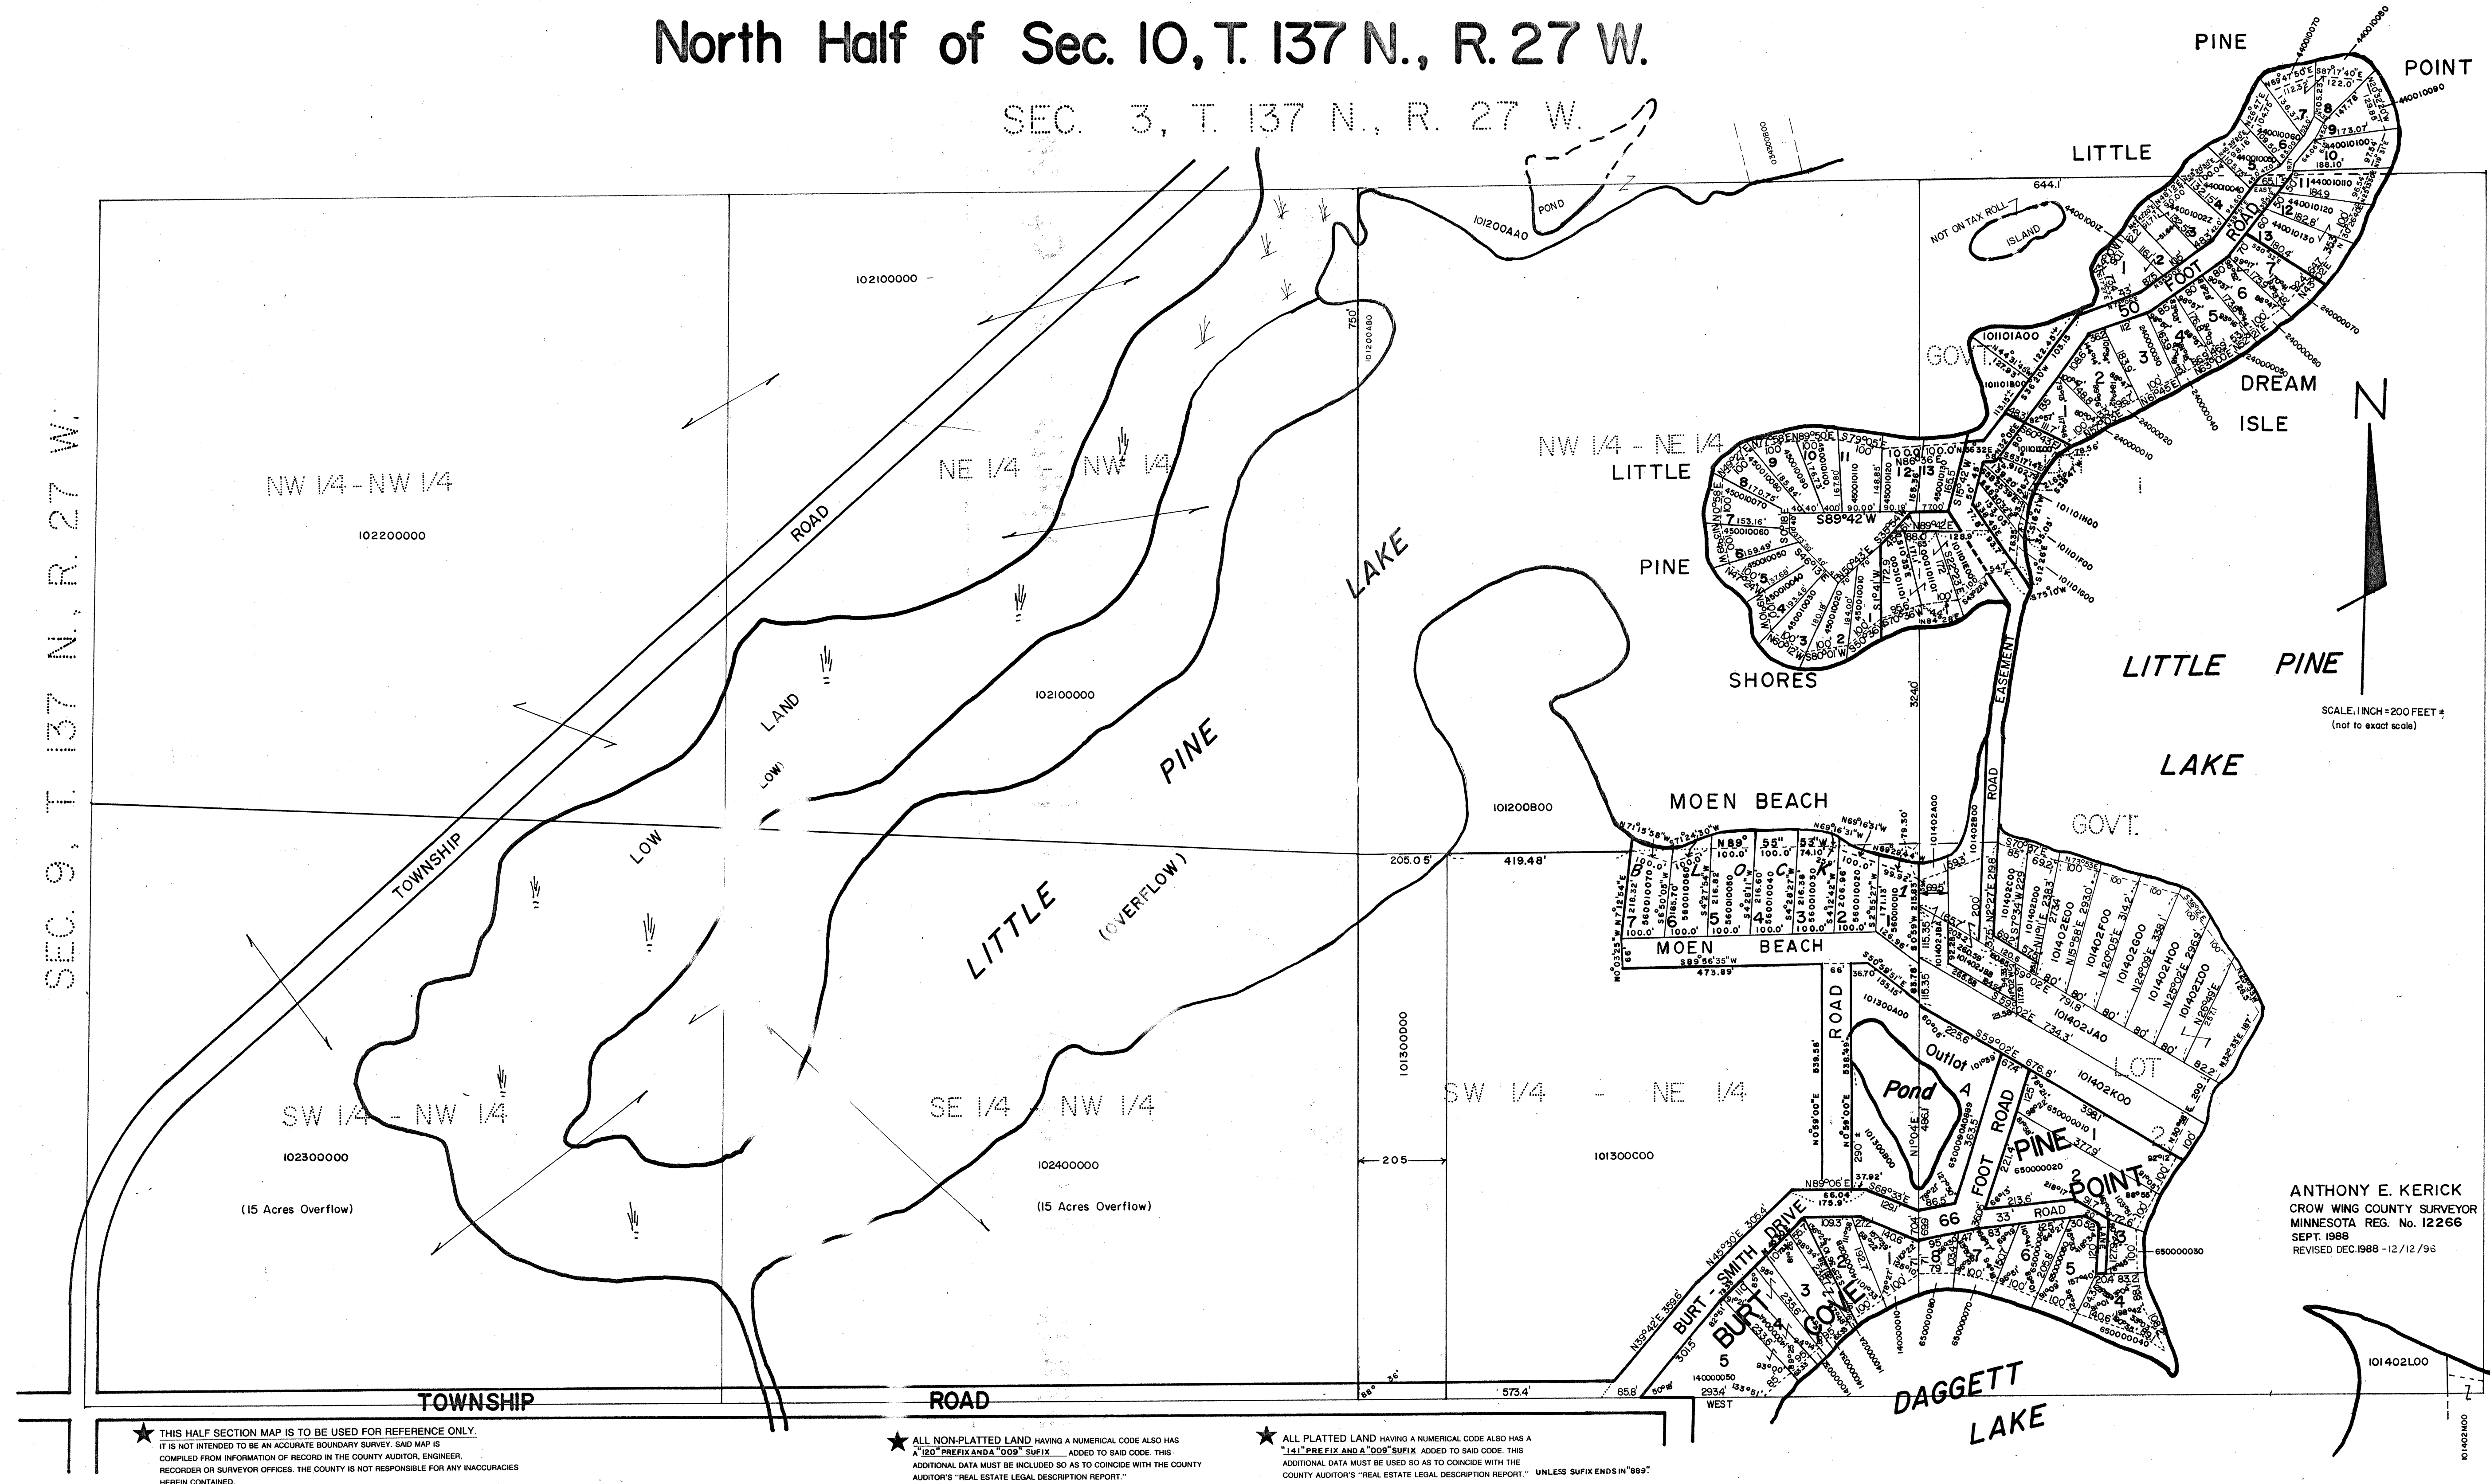

★ THIS HALF SECTION MAP IS TO BE USED FOR REFERENCE ONLY. IT IS NOT INTENDED TO BE AN ACCURATE BOUNDARY SURVEY. SAID MAP IS COMPILED FROM INFORMATION OF RECORD IN THE COUNTY AUDITOR, ENGINEER, RECORDER OR SURVEYOR OFFICES. THE COUNTY IS NOT RESPONSIBLE FOR ANY INACCURACIES HEREIN CONTAINED.


★ ALL NON-PLATTED LAND HAVING A NUMERICAL CODE ALSO HAS A "10" PREFIX AND A "009" SUFFIX ADDED TO SAID CODE. THIS ADDITIONAL DATA MUST BE INCLUDED SO AS TO COINCIDE WITH THE COUNTY AUDITOR'S "REAL ESTATE LEGAL DESCRIPTION REPORT."

★ ALL PLATTED LAND HAVING A NUMERICAL CODE ALSO HAS A "141" PREFIX AND A "009" SUFFIX ADDED TO SAID CODE. THIS ADDITIONAL DATA MUST BE USED SO AS TO COINCIDE WITH THE COUNTY AUDITOR'S "REAL ESTATE LEGAL DESCRIPTION REPORT." UNLESS SUFFIX ENDS IN "889"

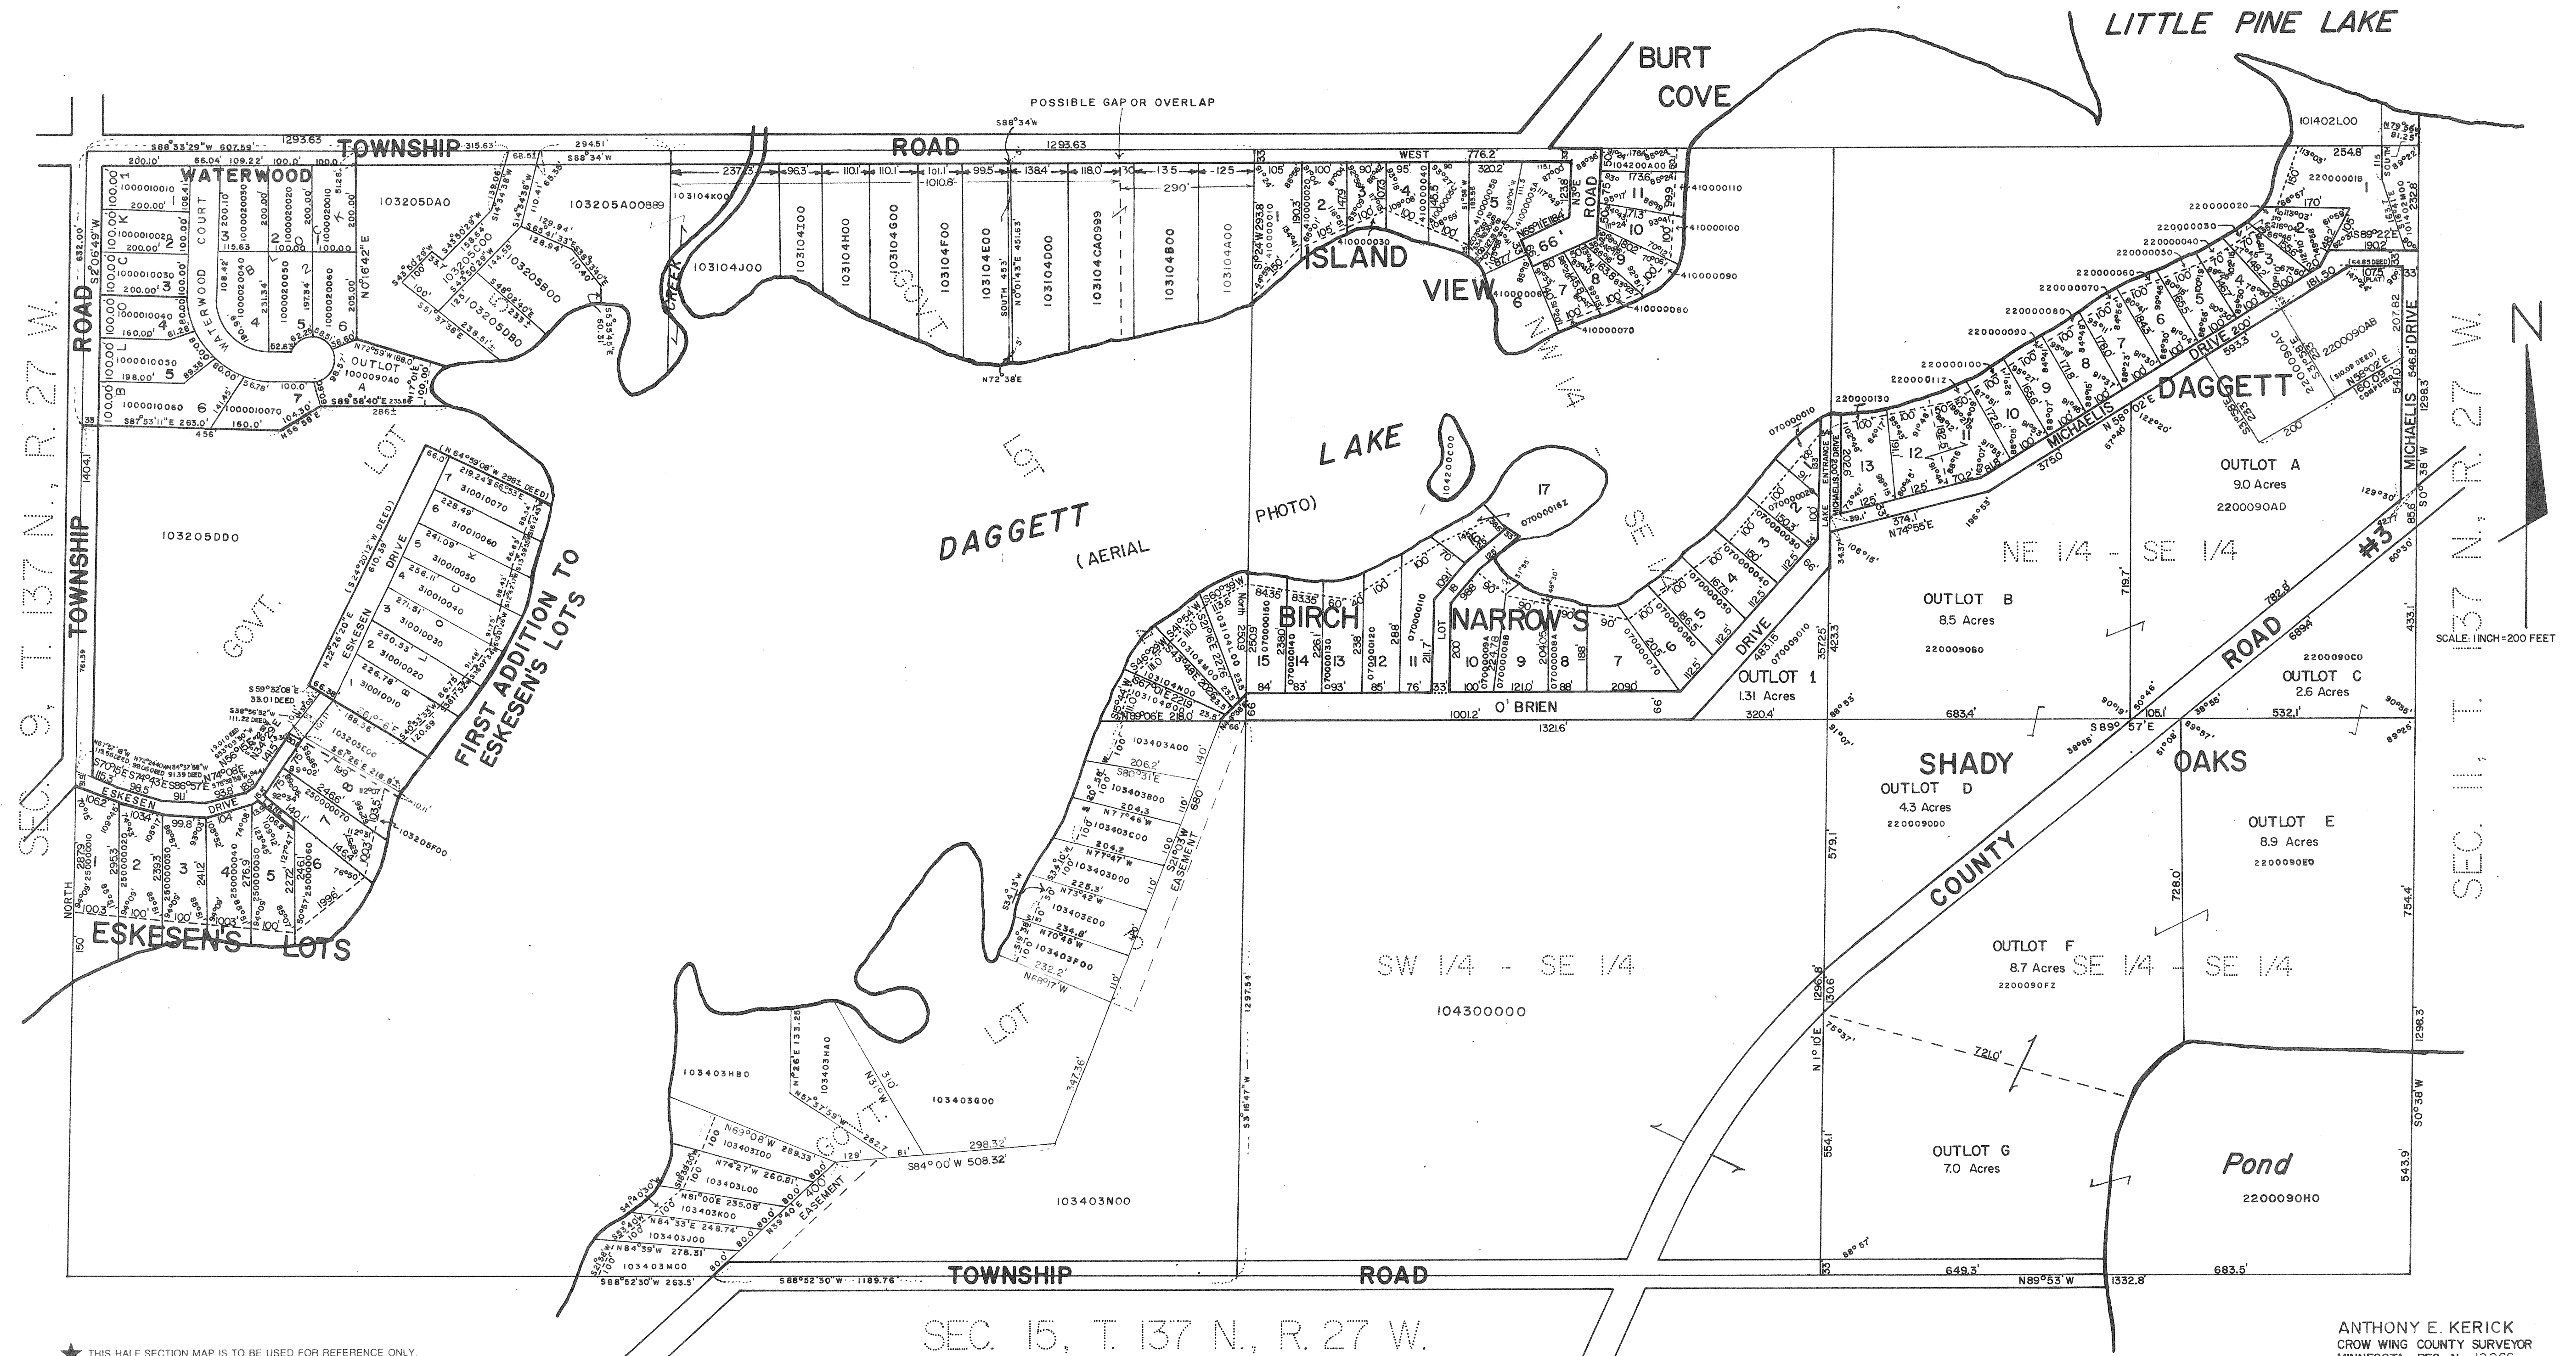

★ ALL NON-PLATTED LAND HAVING A NUMERICAL CODE ALSO HAS
A "120" PREFIX AND A "009" SUFFIX ADDED TO SAID CODE. THIS
ADDITIONAL DATA MUST BE INCLUDED SO AS TO COINCIDE WITH THE COUNTY
AUDITOR'S "REAL ESTATE LEGAL DESCRIPTION REPORT"


NORTH HALF OF SEC. 11, T 137 N, R 27 W.

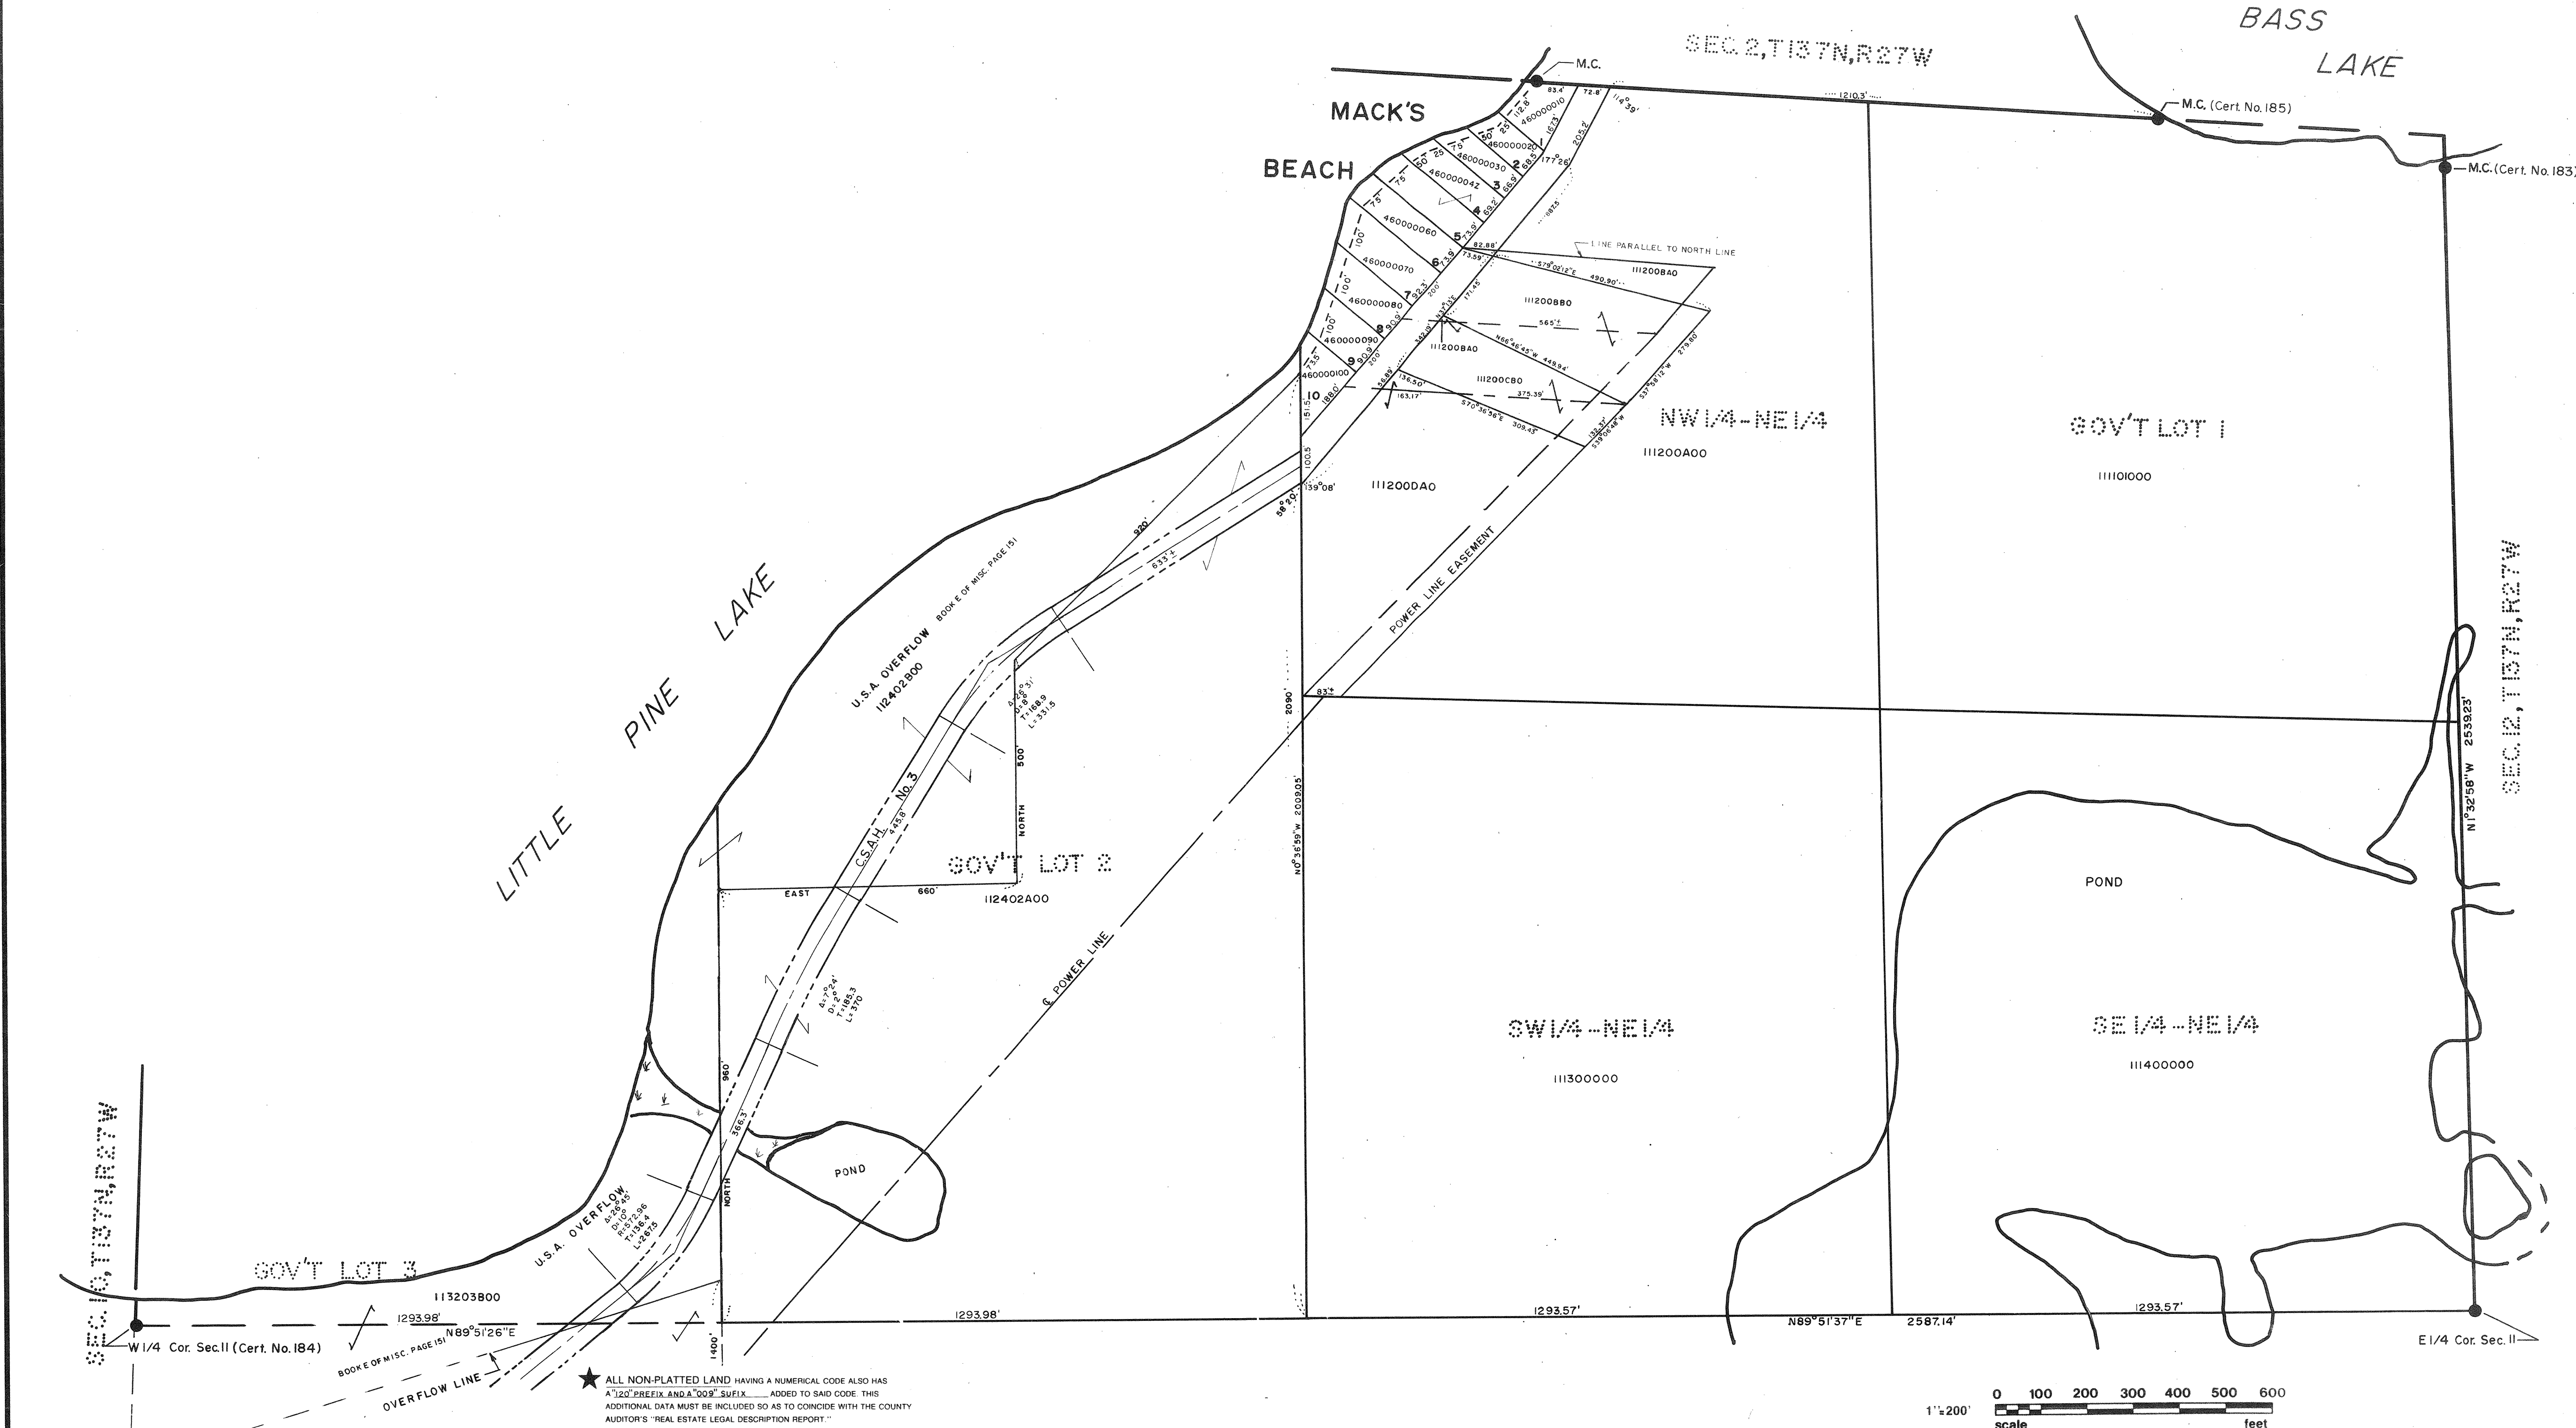

★ THIS HALF SECTION MAP IS TO BE USED FOR REFERENCE ONLY.
IT IS NOT INTENDED TO BE AN ACCURATE BOUNDARY SURVEY. SAID MAP IS
COMPILED FROM INFORMATION OF RECORD IN THE COUNTY AUDITOR, ENGINEER,
RECORDERS OR SURVEYOR OFFICES. THE COUNTY IS NOT RESPONSIBLE FOR ANY INACCURACIES
HEREIN CONTAINED.

★ ALL NON-PLATTED LAND HAVING A NUMERICAL CODE ALSO HAS
A "120" PREFIX AND A "009" SUFFIX. ADDED TO SAID CODE. THIS
ADDITIONAL DATA MUST BE INCLUDED SO AS TO COINCIDE WITH THE COUNTY
AUDITOR'S "REAL ESTATE LEGAL DESCRIPTION REPORT."

★ ALL PLATTED LAND HAVING A NUMERICAL CODE ALSO HAS A
"14" PREFIX AND A "009" SUFFIX. ADDED TO SAID CODE. THIS
ADDITIONAL DATA MUST BE USED SO AS TO COINCIDE WITH THE
COUNTY AUDITOR'S "REAL ESTATE LEGAL DESCRIPTION REPORT."

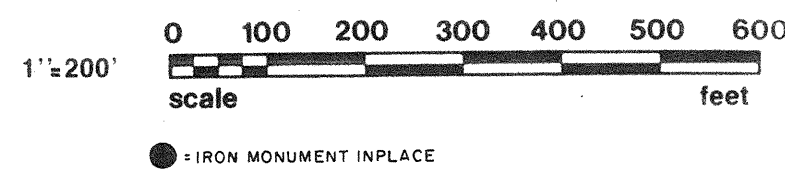


ANTHONY E. KERICK
CROW WING COUNTY SURVEYOR
MINNESOTA REG. NO.: 12266
JAN. 1989
REVISED 3/16/93

SOUTH HALF OF SEC. 11, T137N, R27W.


T 137 N
R 27 W

Section 11

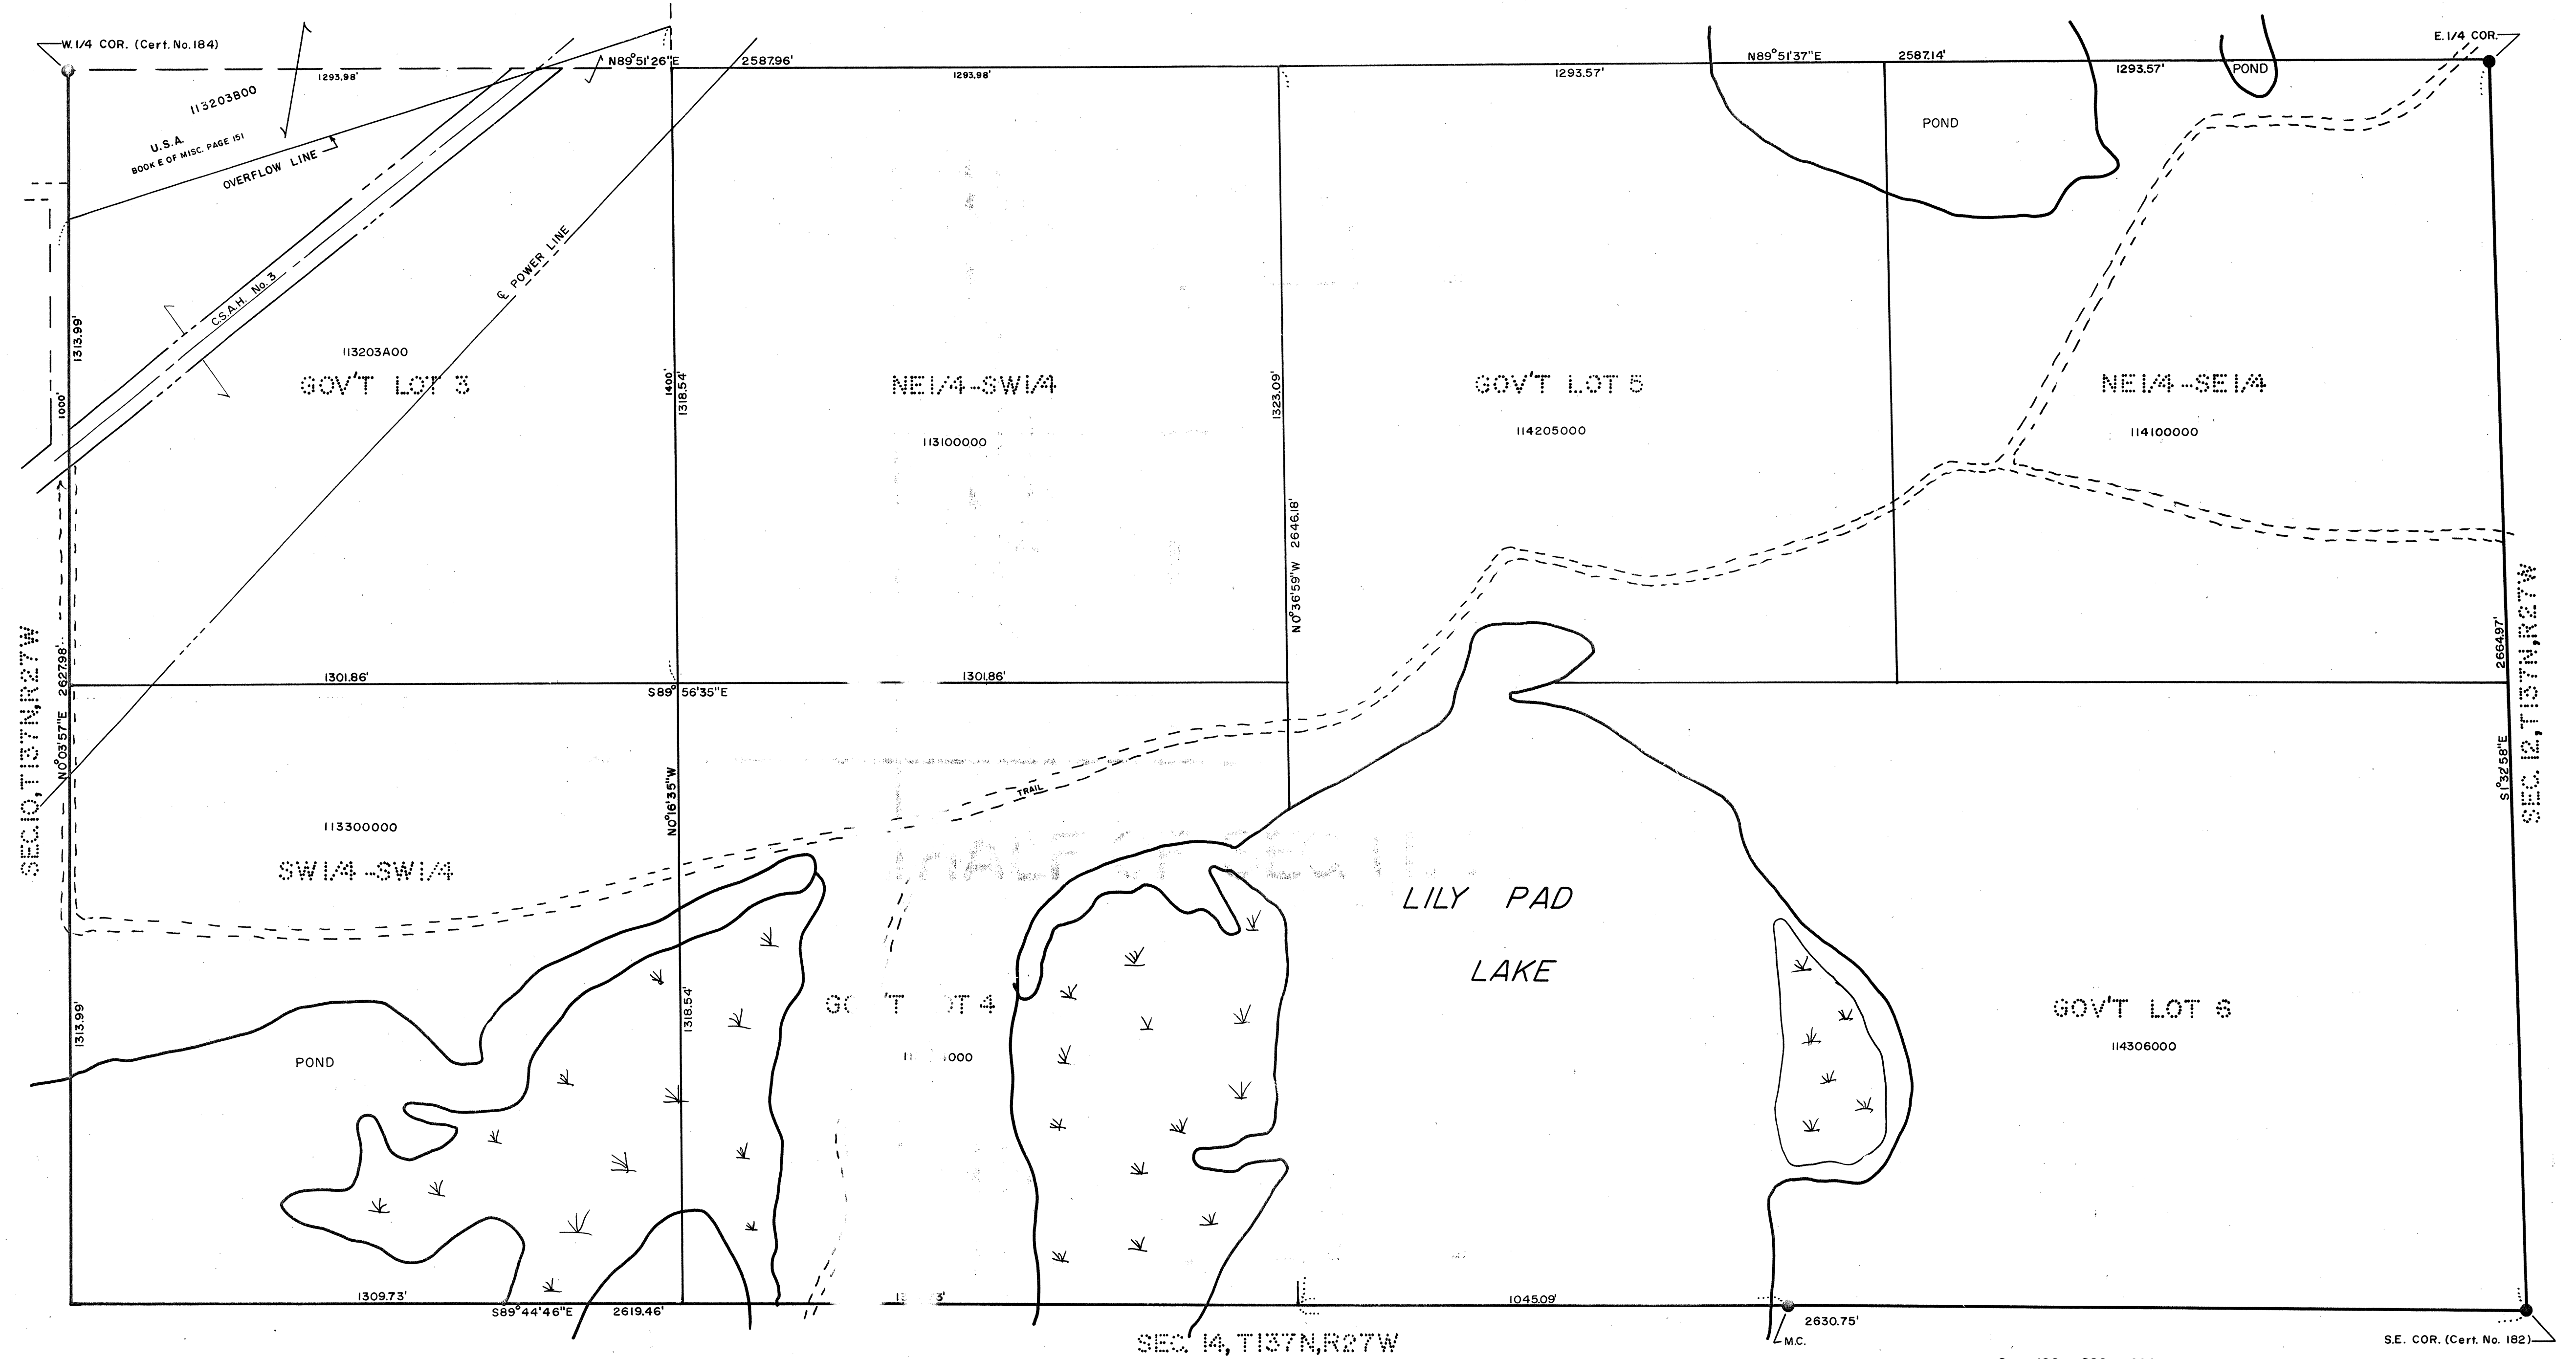


★ THIS HALF SECTION MAP IS TO BE USED FOR REFERENCE ONLY.
IT IS NOT INTENDED TO BE AN ACCURATE BOUNDARY SURVEY. SAID MAP IS
COMPILED FROM INFORMATION OF RECORD IN THE COUNTY AUDITOR, ENGINEER,
RECORDER OR SURVEYOR OFFICES. THE COUNTY IS NOT RESPONSIBLE FOR ANY INACCURACIES
HEREIN CONTAINED.

★ ALL NON-PLATTED LAND HAVING A NUMERICAL CODE ALSO HAS
A "120" PREFIX AND A "009" SUFFIX ADDED TO SAID CODE. THIS
ADDITIONAL DATA MUST BE INCLUDED SO AS TO COINCIDE WITH THE COUNTY
AUDITOR'S "REAL ESTATE LEGAL DESCRIPTION REPORT."

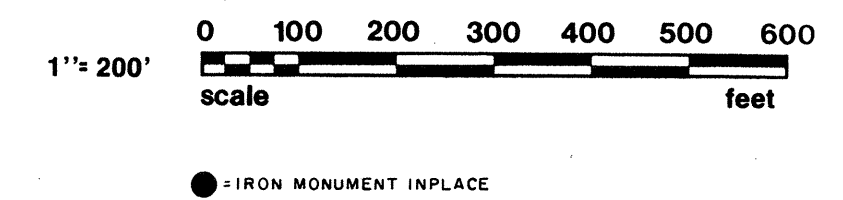

ANTHONY E. KERICK
CROW WING COUNTY SURVEYOR
MINNESOTA REG. NO.: 12266
REVISED 3/16/93

NORTH HALF OF SEC. 13, T 137 N, R 27 W.

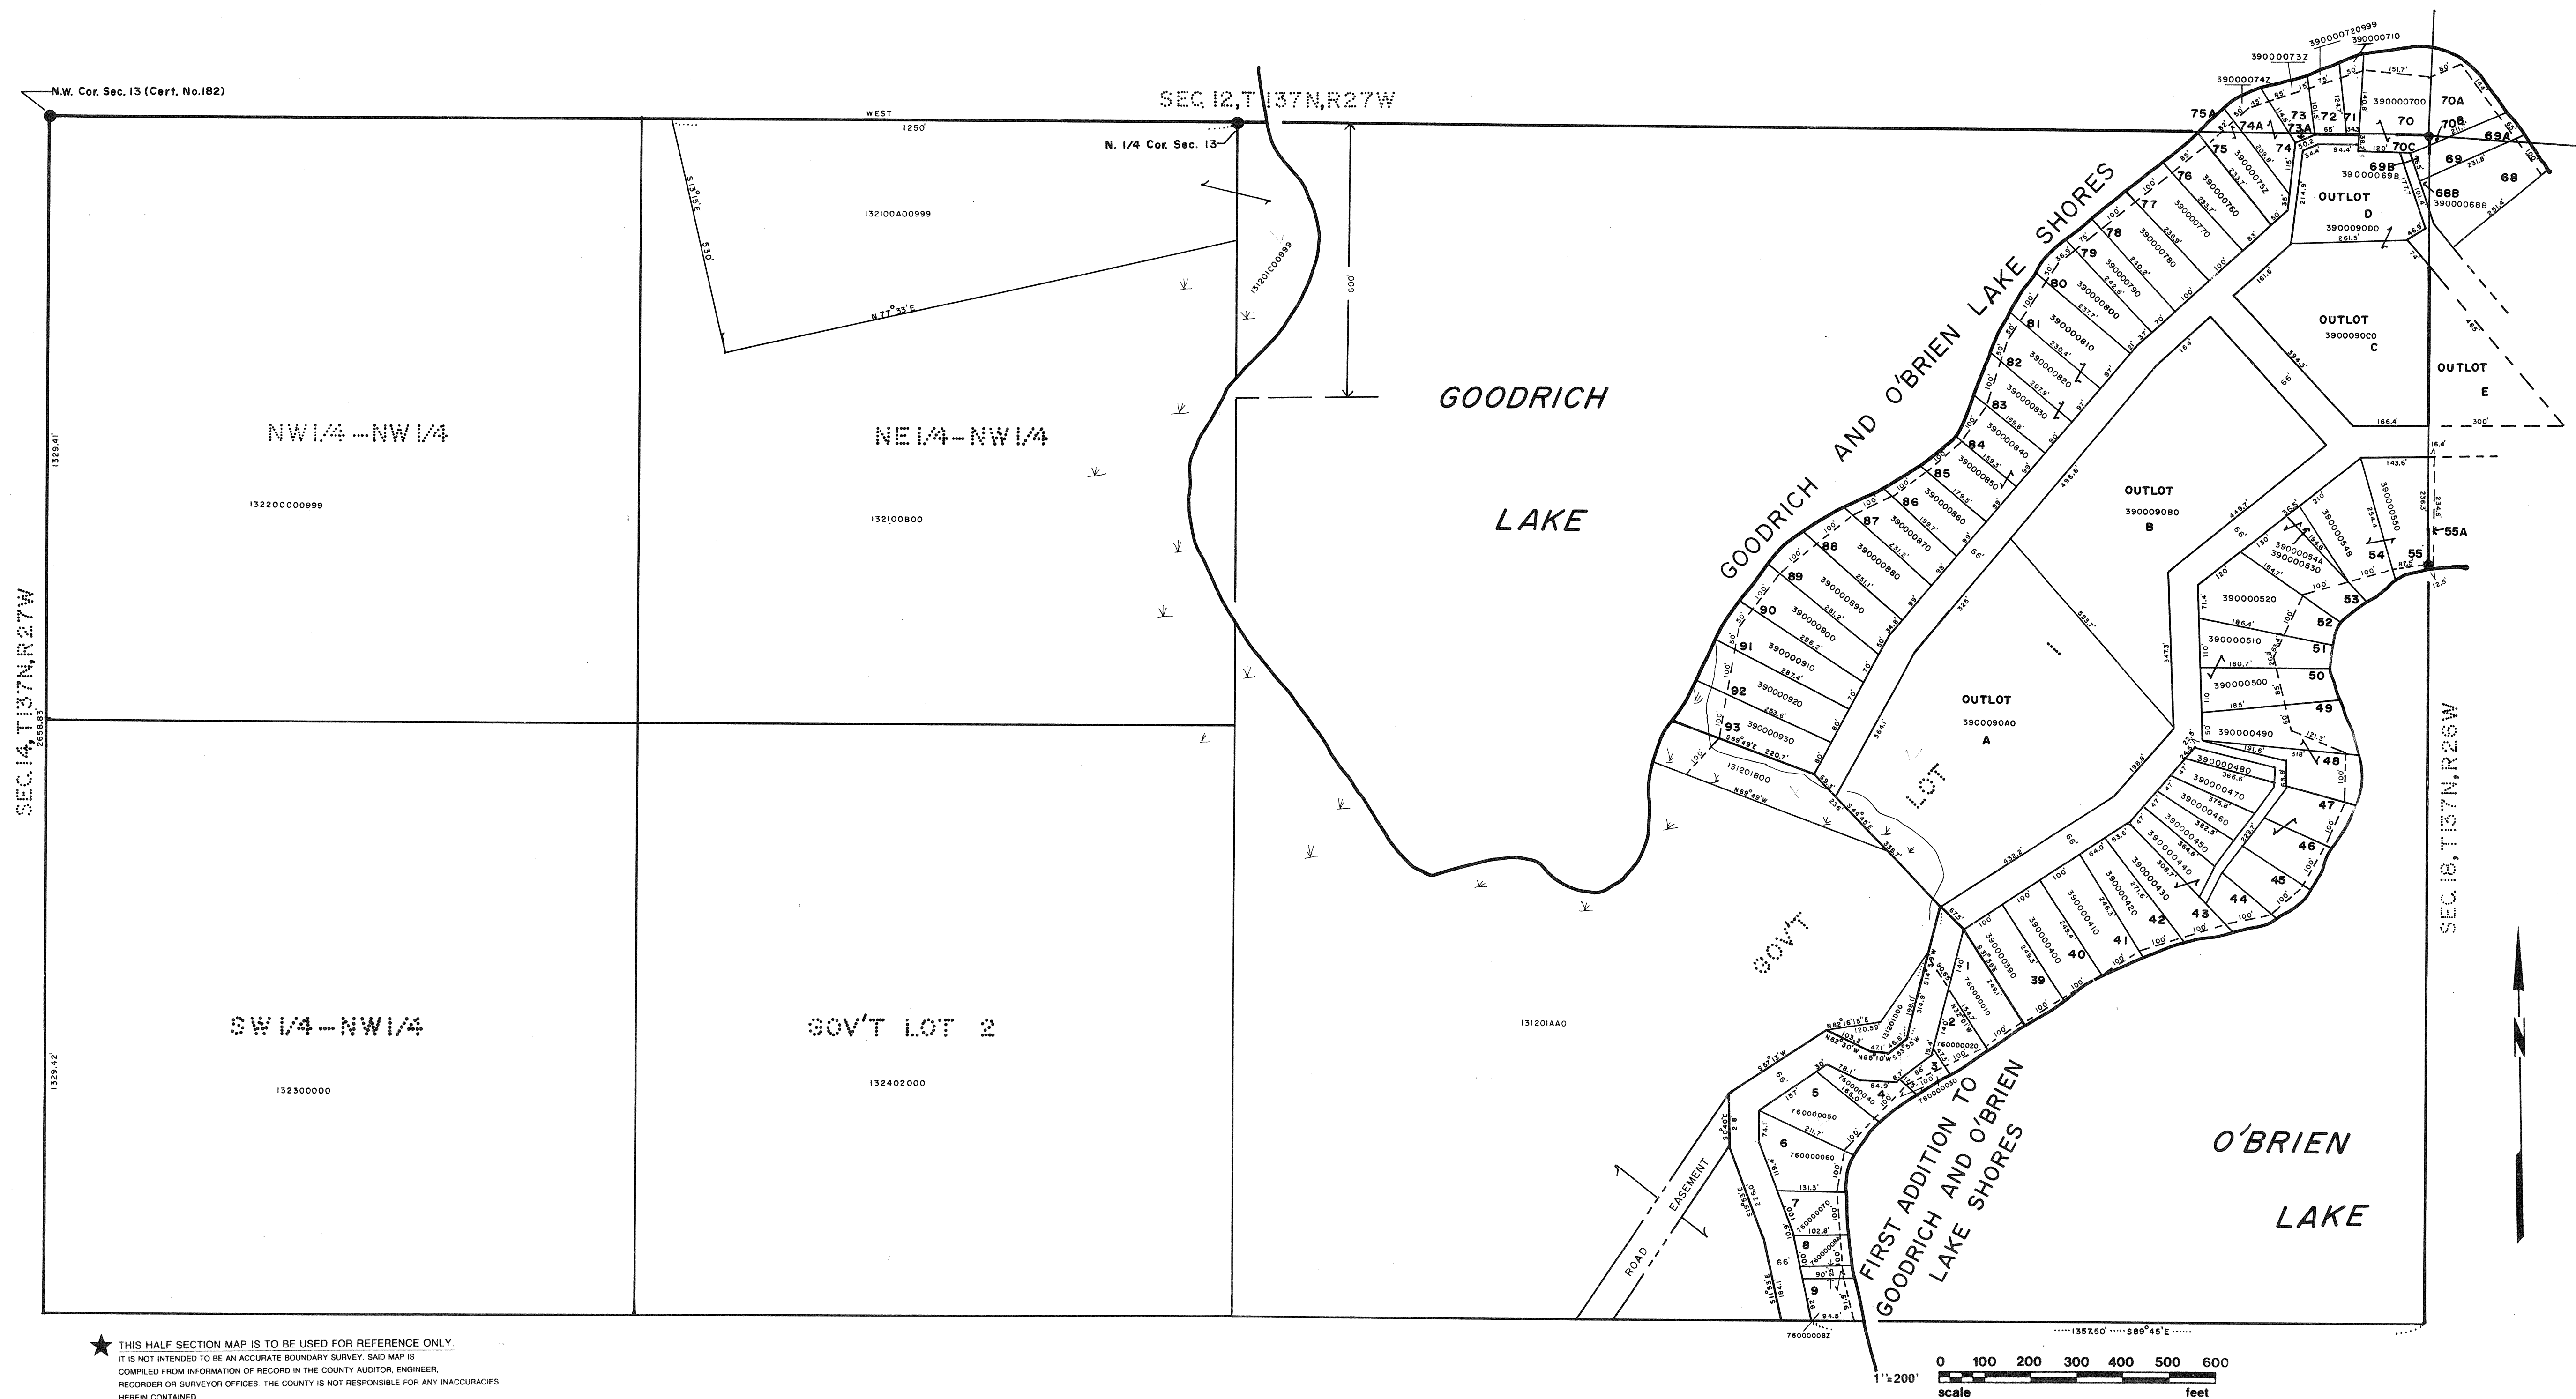


★ THIS HALF SECTION MAP IS TO BE USED FOR REFERENCE ONLY. IT IS NOT INTENDED TO BE AN ACCURATE BOUNDARY SURVEY. SAID MAP IS COMPILED FROM INFORMATION OF RECORD IN THE COUNTY AUDITOR, ENGINEER, RECORDER OR SURVEYOR OFFICES. THE COUNTY IS NOT RESPONSIBLE FOR ANY INACCURACIES HEREIN CONTAINED.

★ ALL NON-PLATTED LAND HAVING A NUMERICAL CODE ALSO HAS A "120" PREFIX AND A "009" SUFFIX. ADDED TO SAID CODE. THIS ADDITIONAL DATA MUST BE INCLUDED SO AS TO COINCIDE WITH THE COUNTY AUDITOR'S "REAL ESTATE LEGAL DESCRIPTION REPORT."


★ ALL PLATTED LAND HAVING A NUMERICAL CODE ALSO HAS A "141" PREFIX AND A "009" SUFFIX. ADDED TO SAID CODE. THIS ADDITIONAL DATA MUST BE USED SO AS TO COINCIDE WITH THE COUNTY AUDITOR'S "REAL ESTATE LEGAL DESCRIPTION REPORT."

ANTHONY E. KERICK
CROW WING COUNTY SURVEYOR
MINNESOTA REG. NO.: 12266
JAN. 1989

SOUTH HALF OF SEC. 13, T 137N, R 27W.

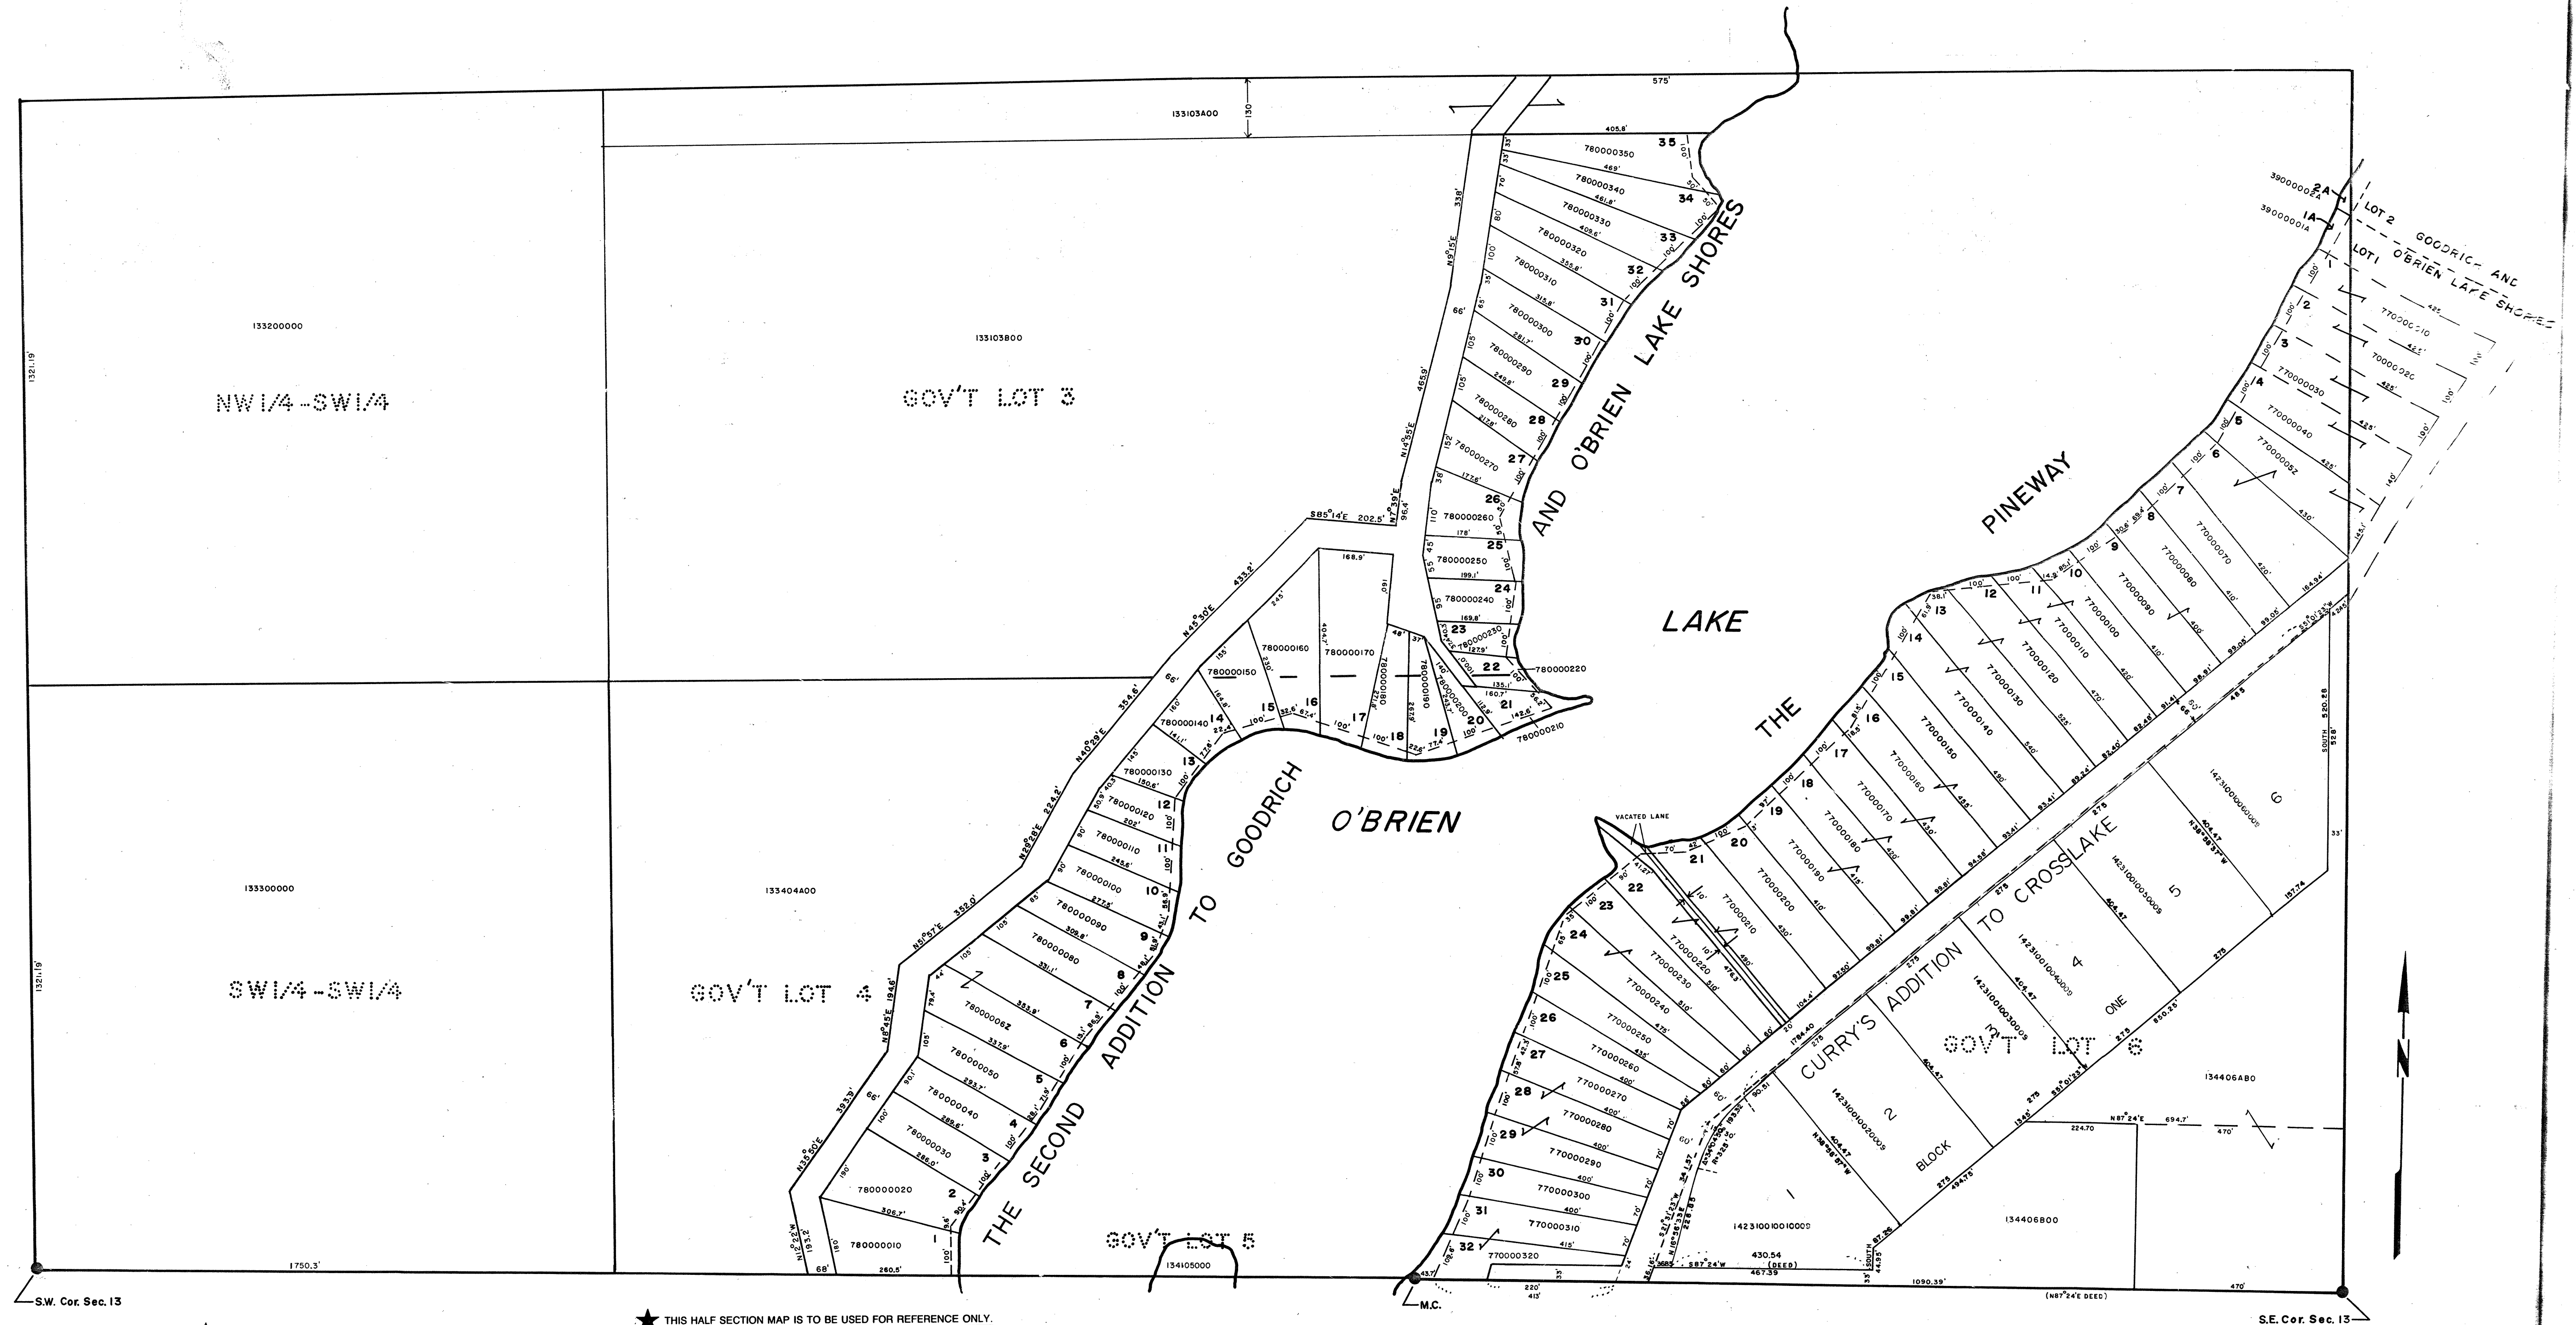

NORTH HALF OF SEC. 16, T 137 N, R 27 W.

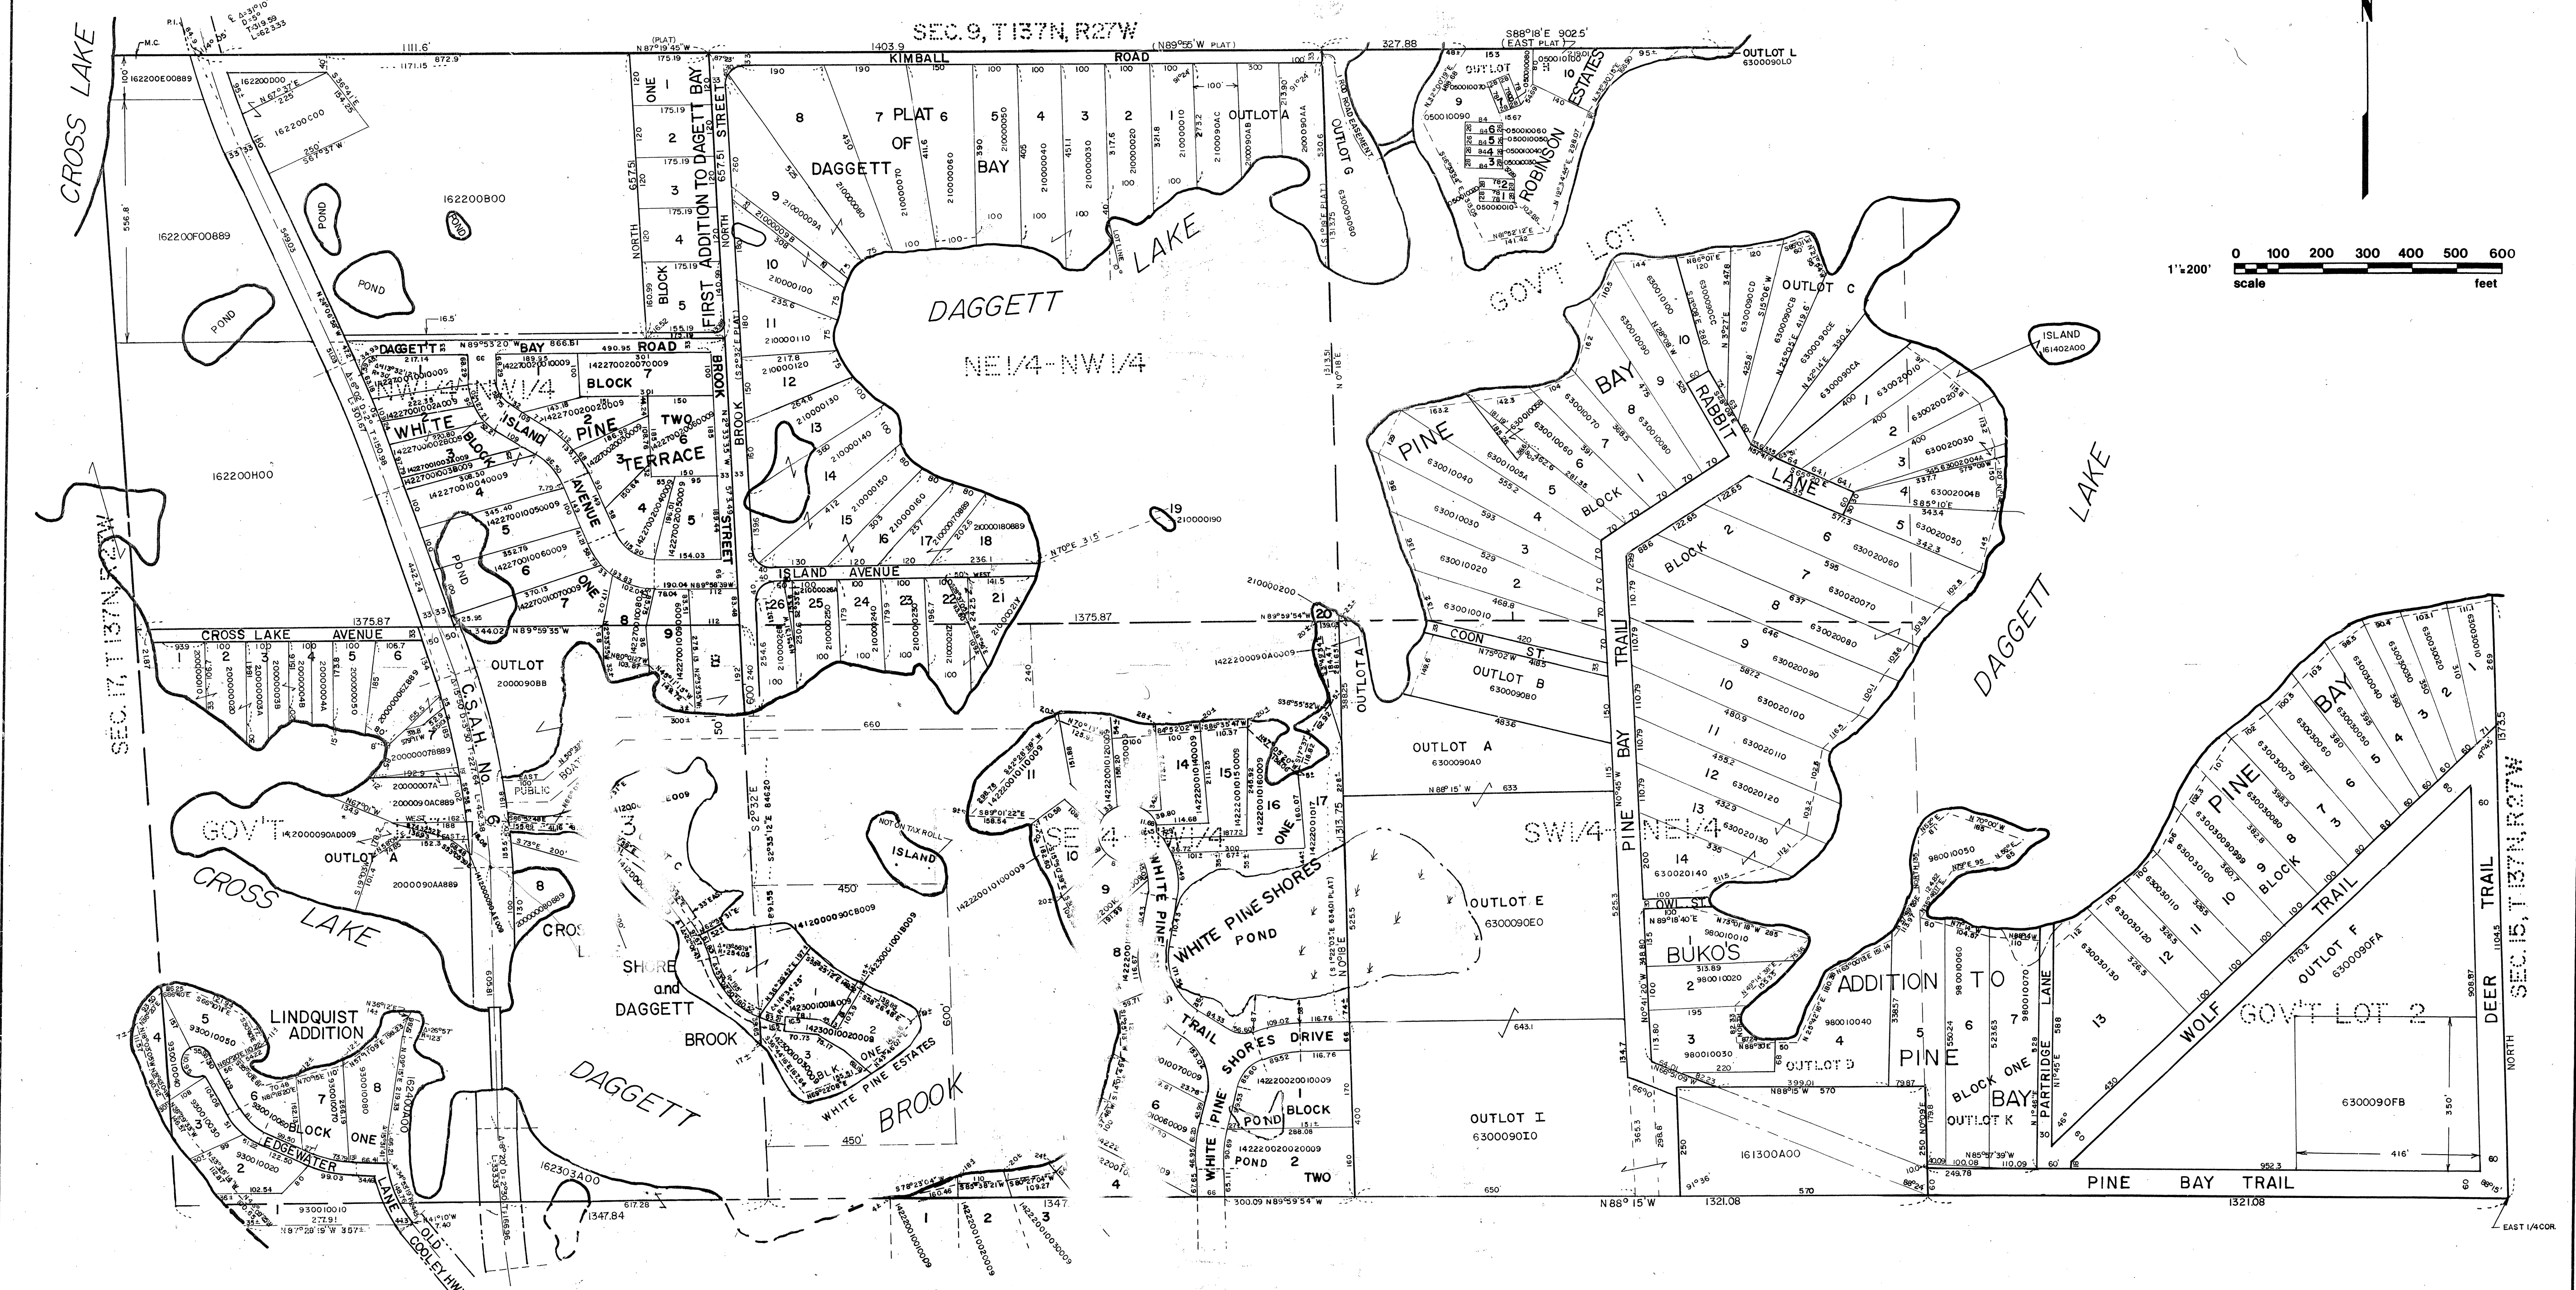

★ THIS HALF SECTION MAP IS TO BE USED FOR REFERENCE ONLY.
IT IS NOT INTENDED TO BE AN ACCURATE BOUNDARY SURVEY. SAID MAP IS
COMPILED FROM INFORMATION OF RECORD IN THE COUNTY AUDITOR'S OFFICE.
RECORDS OF SURVEYOR OFFICES. THE COUNTY IS NOT RESPONSIBLE FOR ANY INACCURACIES
HEREIN CONTAINED.


★ ALL NON-PLATTED LAND HAVING A NUMERICAL CODE ALSO HAS
A "120" PREFIX AND A "009" SUFFIX ADDED TO THE CODE. THIS
ADDITIONAL DATA MUST BE INCLUDED SO AS TO COINCIDE WITH THE COUNTY
AUDITOR'S "REAL ESTATE LEGAL DESCRIPTION REPORT," UNLESS SUFFIX ENDS IN "889".

★ ALL PLATTED LAND HAVING A NUMERICAL CODE ALSO HAS A
"131" PREFIX AND A "009" SUFFIX ADDED TO SAID CODE. THIS
ADDITIONAL DATA MUST BE USED SO AS TO COINCIDE WITH THE
COUNTY AUDITOR'S "REAL ESTATE LEGAL DESCRIPTION REPORT," UNLESS SUFFIX ENDS IN "999".

ANTHONY E. KERICK
CROW WING COUNTY SURVEYOR
MINNESOTA REG. NO.; 12266
JAN. 1989
REVISED AUG. 3, 1992 & 10/19/93-7/30/93
REVISED 12/22/93 & 3/31/94-12/6/94
REVISED 5/26/95

Section 16 R 27 W

SOUTH HALF OF SEC. 16, T 137N, R 27W.

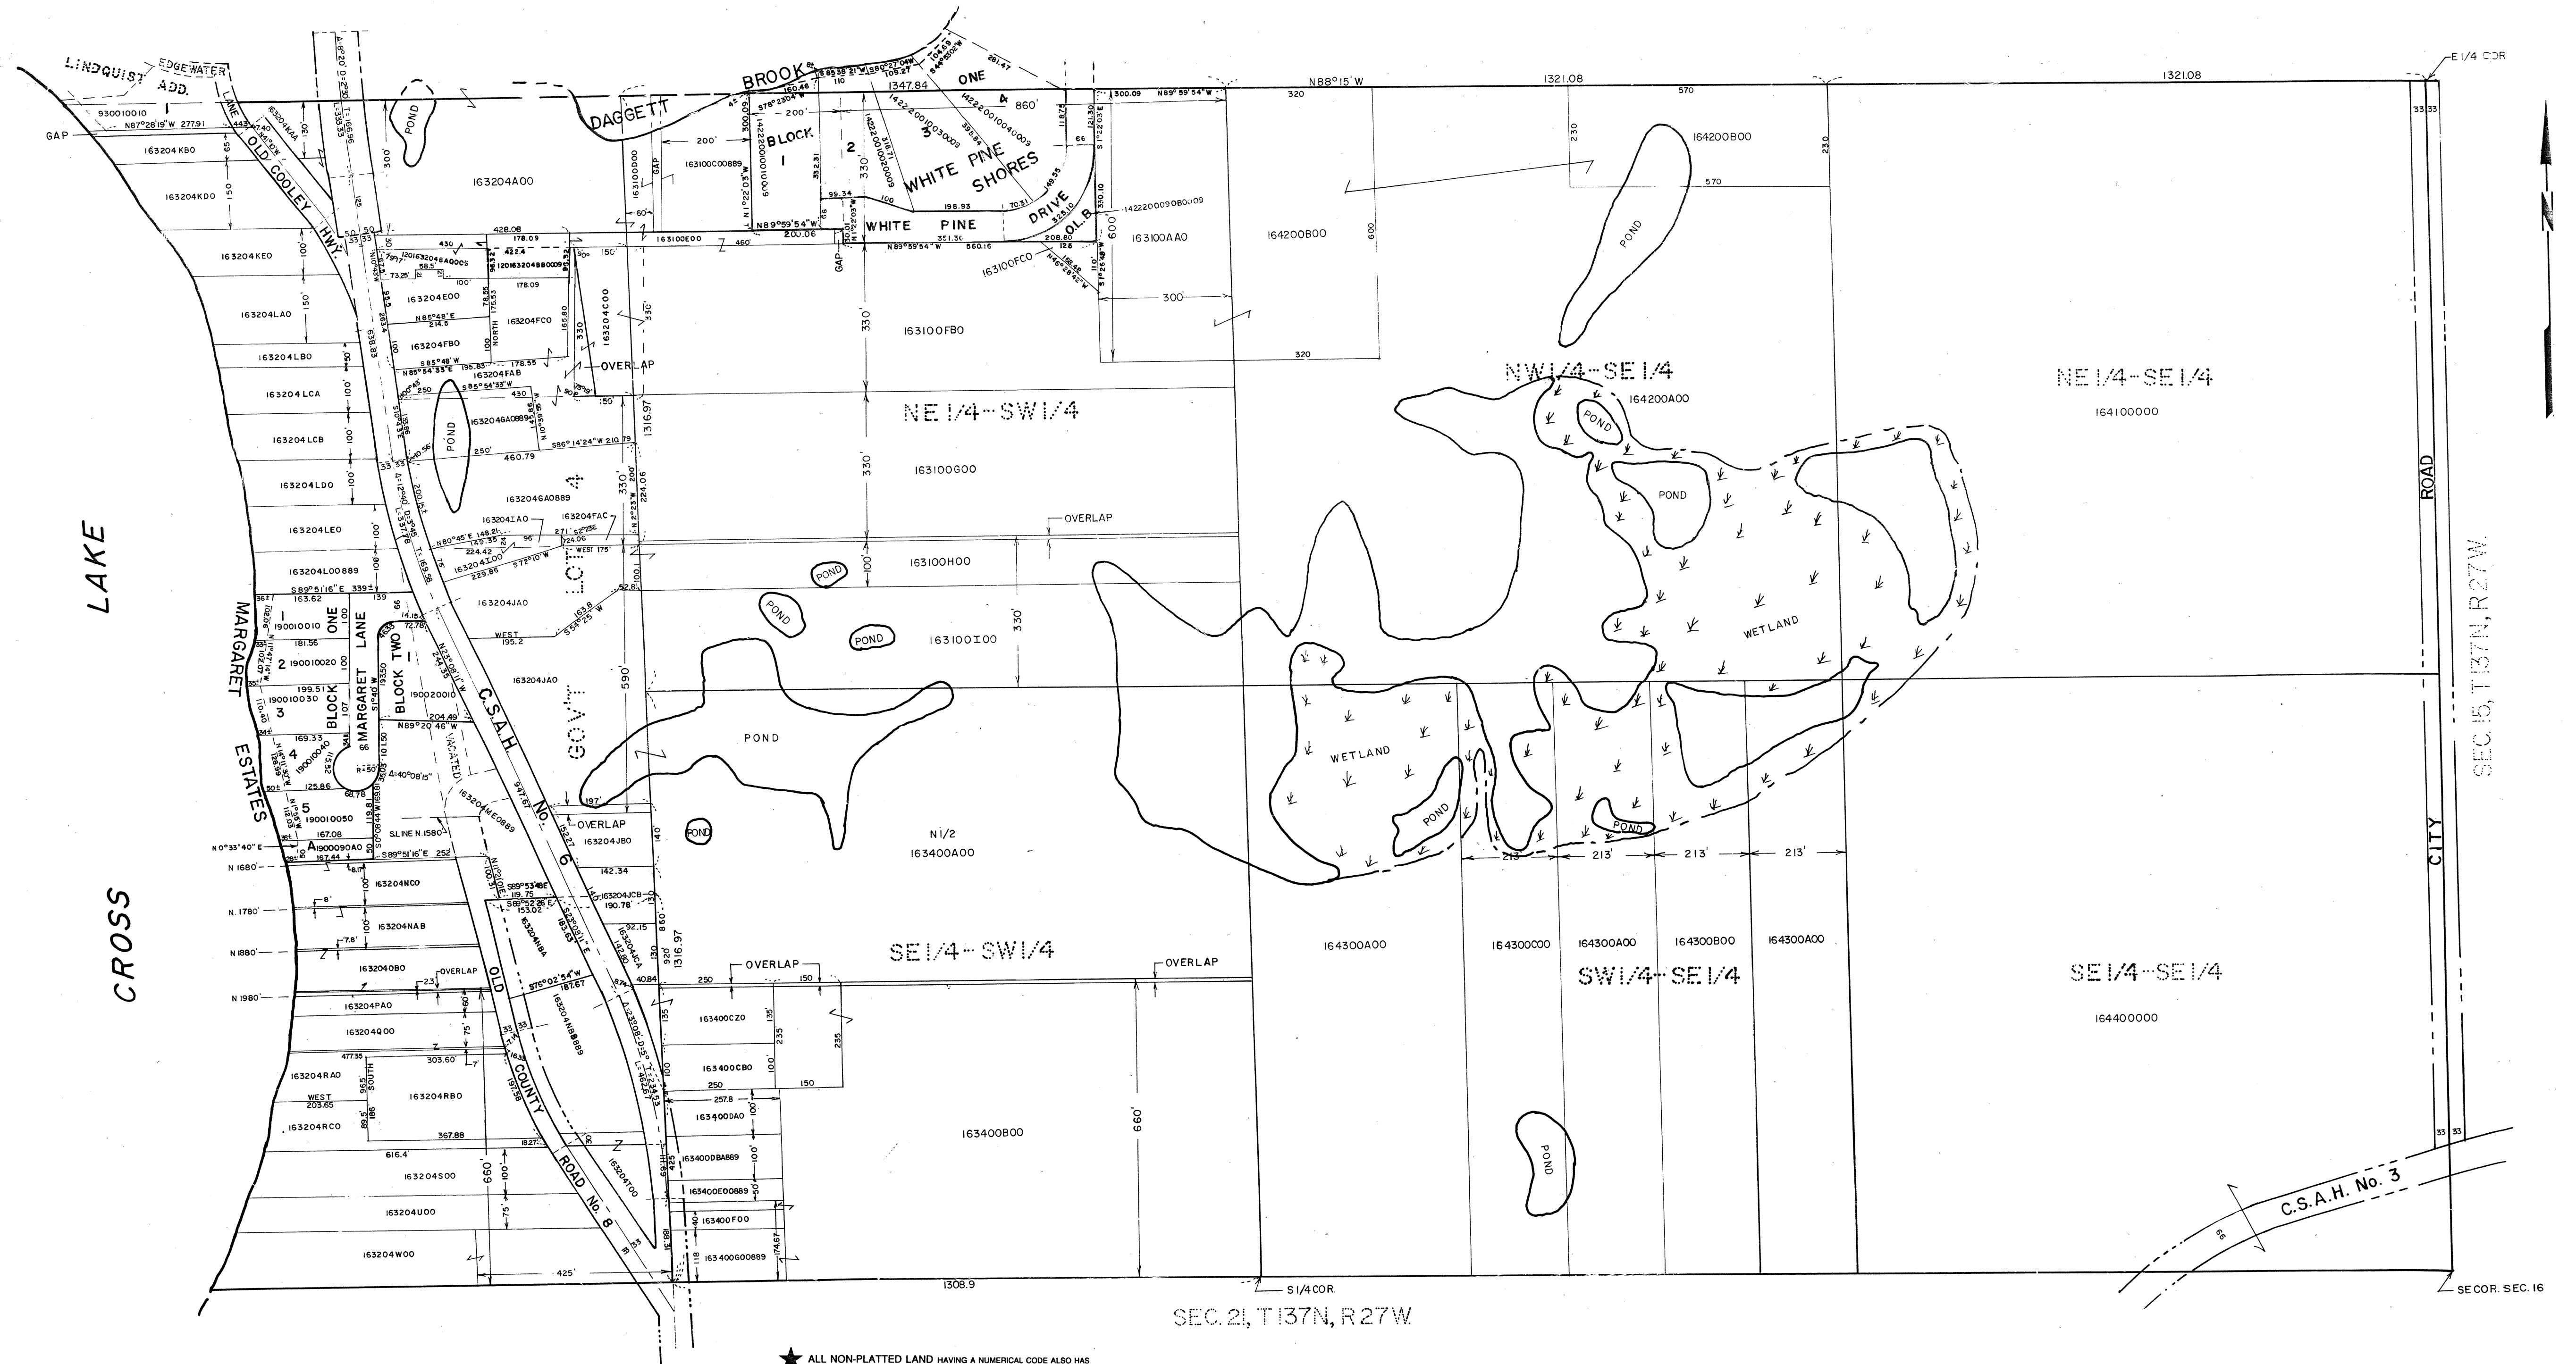

★ THIS HALF SECTION MAP IS TO BE USED FOR REFERENCE ONLY.
IT IS NOT INTENDED TO BE AN ACCURATE BOUNDARY SURVEY. SAID MAP IS
COMPILED FROM INFORMATION OF RECORD IN THE COUNTY AUDITOR, ENGINEER,
RECORDER OR SURVEYOR OFFICES. THE COUNTY IS NOT RESPONSIBLE FOR ANY INACCURACIES
HEREIN CONTAINED.

★ **ALL NON-PLATTED LAND** HAVING A NUMERICAL CODE ALSO HAS
A "120" PREFIX AND A "009" SUFFIX ADDED TO SAID CODE. THIS
ADDITIONAL DATA MUST BE INCLUDED SO AS TO COINCIDE WITH THE COUNTY
AUDITOR'S "REAL ESTATE LEGAL DESCRIPTION REPORT." UNLESS SUFFIX ENDS IN "889".


★ ALL PLATTED LAND HAVING A NUMERICAL CODE ALSO HAS A
 "142" PREFIX AND A "009" SUFFIX. ADDED TO SAID CODE. THIS
 ADDITIONAL DATA MUST BE USED SO AS TO COINCIDE WITH THE
 COUNTY AUDITOR'S "REAL ESTATE LEGAL DESCRIPTION REPORT."

1"=200'


0 100 200 300 400 500 600

scale feet

ANTHONY E. KERICK
CROW WING COUNTY SURVEYOR
MINNESOTA REG. NO.: 12266
JAN. 1989
REVISED AUG.3, 1992
REVISED 7/20/93 - 12 / 31/96 - E / 26 / 97

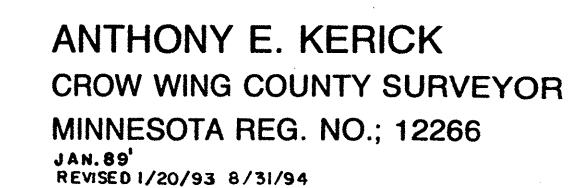

SOUTH HALF OF SEC. 17, T137N, R27W.

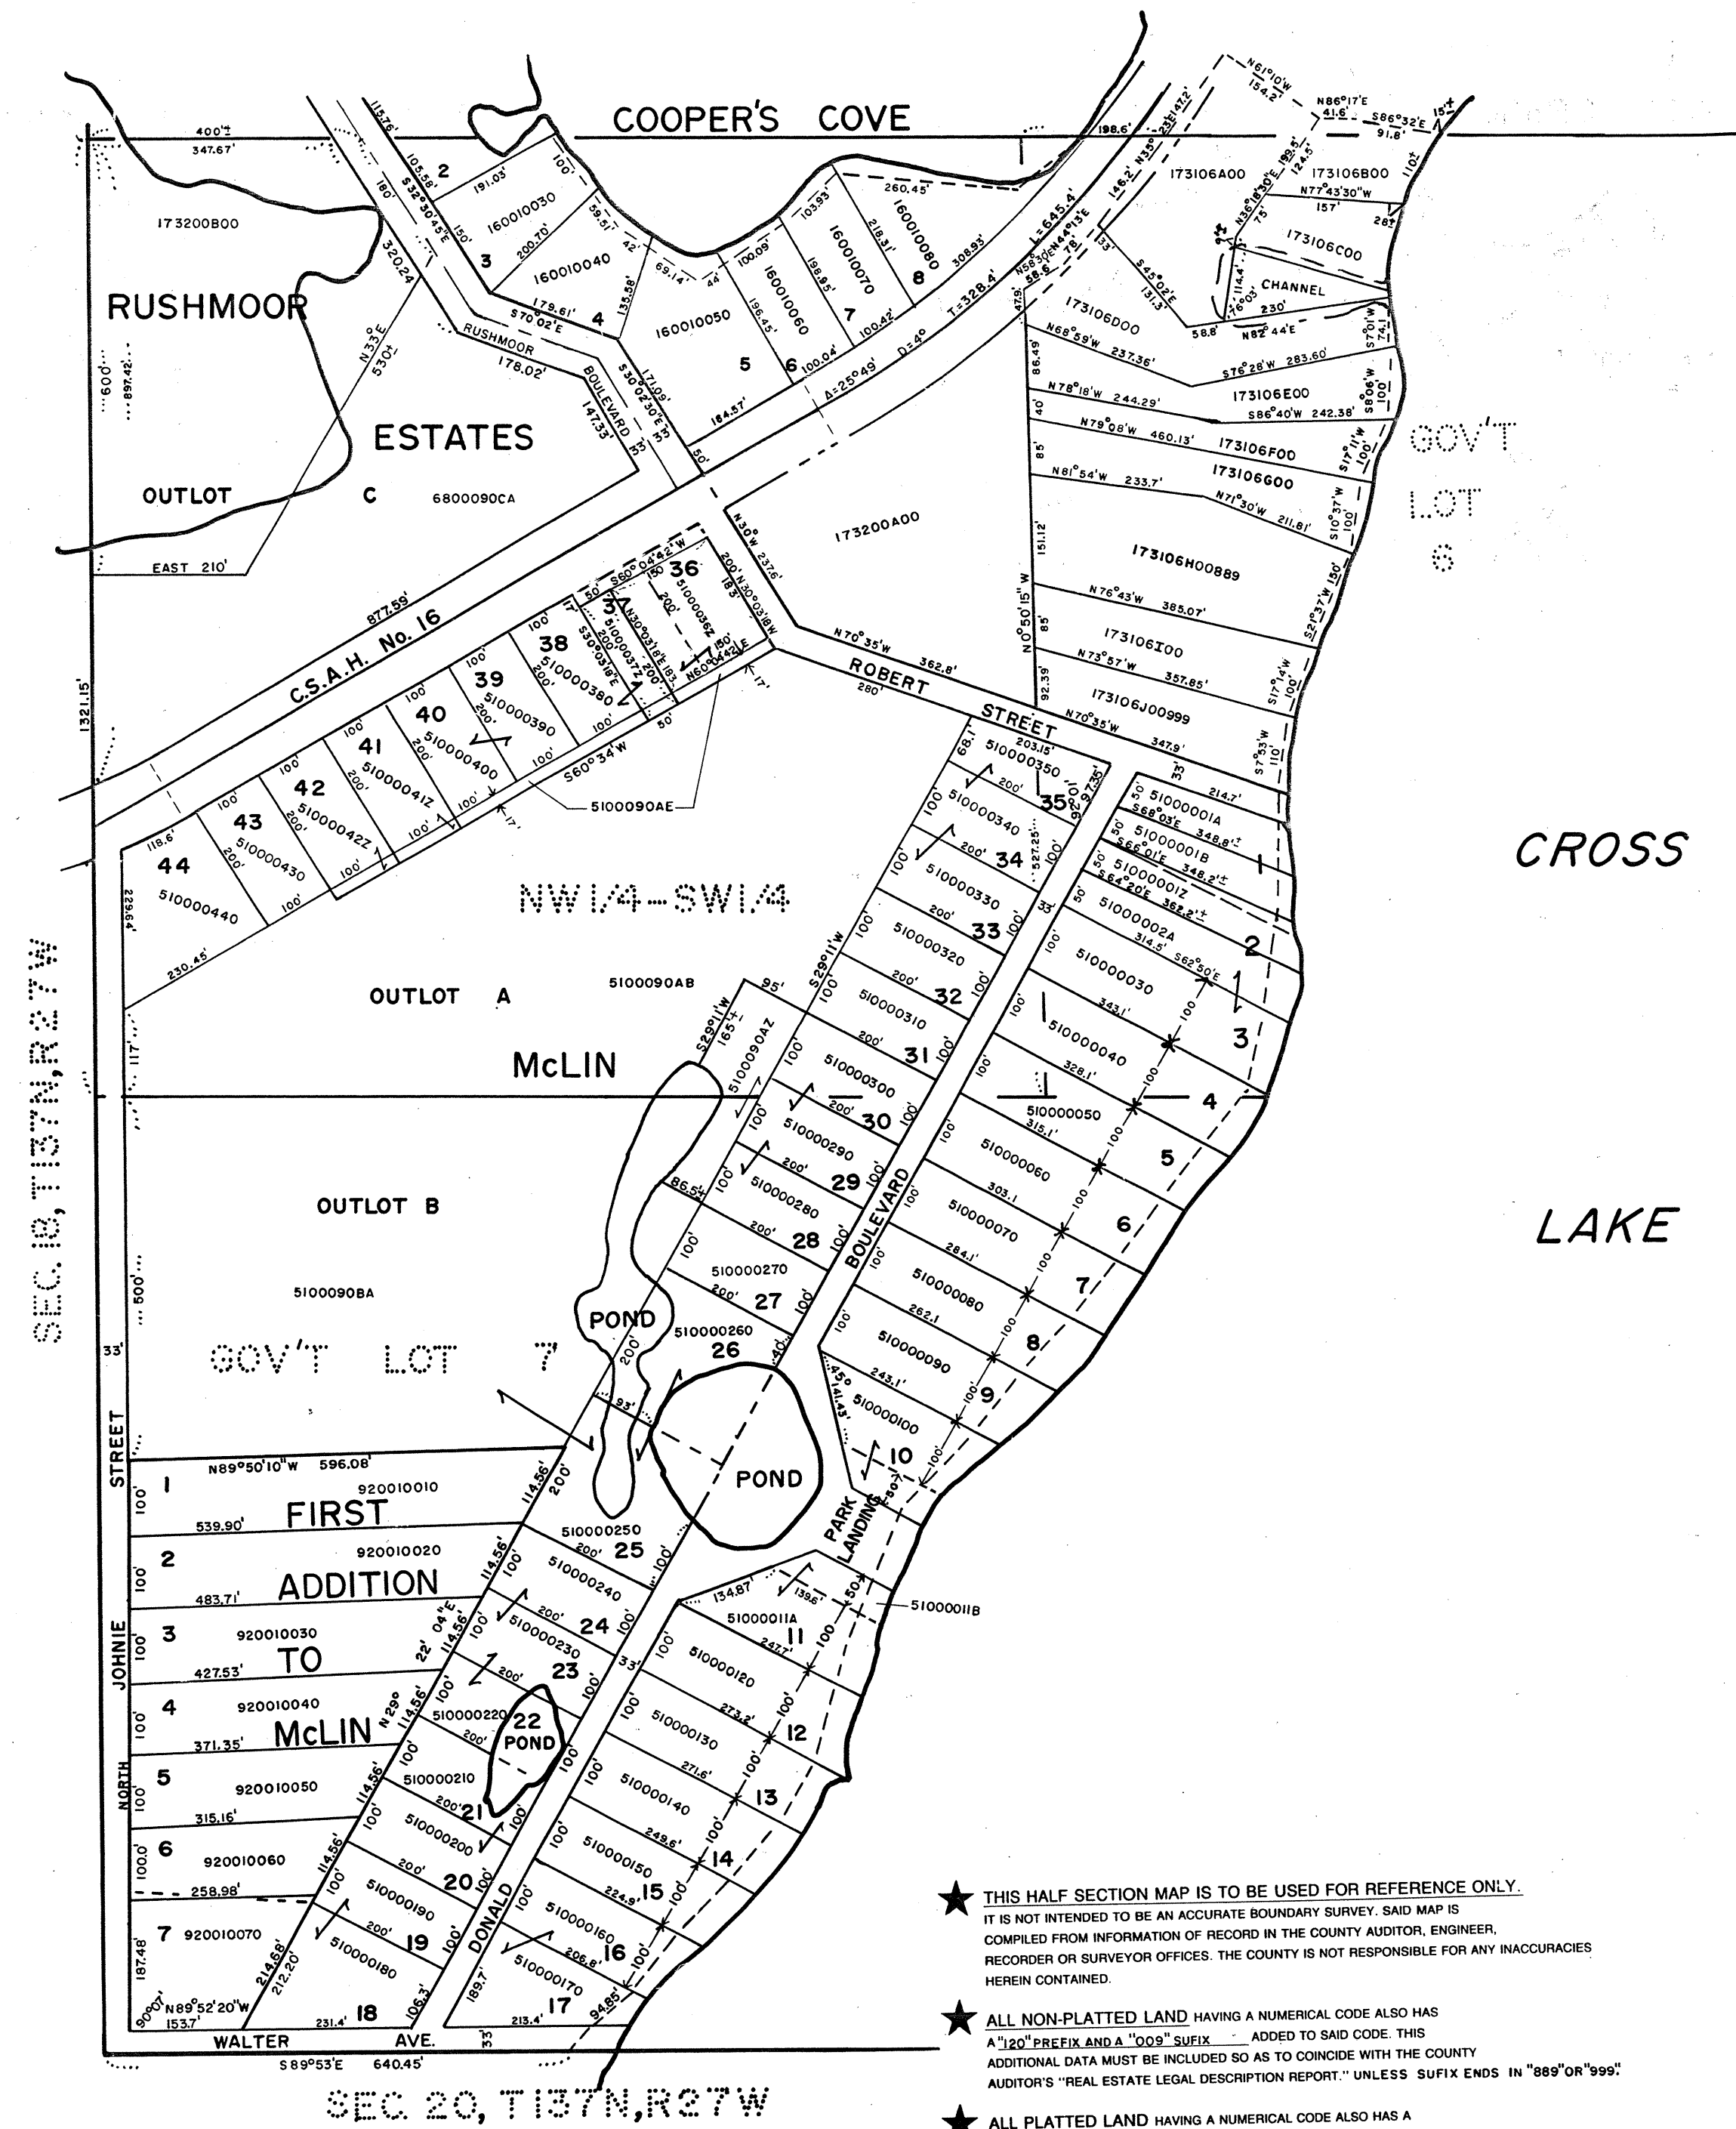

- ★ THIS HALF SECTION MAP IS TO BE USED FOR REFERENCE ONLY. IT IS NOT INTENDED TO BE AN ACCURATE BOUNDARY SURVEY. SAID MAP IS COMPILED FROM INFORMATION OF RECORD IN THE COUNTY AUDITOR, ENGINEER, RECORDER OR SURVEYOR OFFICES. THE COUNTY IS NOT RESPONSIBLE FOR ANY INACCURACIES HEREIN CONTAINED.
- ★ ALL NON-PLATTED LAND HAVING A NUMERICAL CODE ALSO HAS A "120" PREFIX AND A "009" SUFFIX. ADDED TO SAID CODE THIS ADDITIONAL DATA MUST BE INCLUDED SO AS TO COINCIDE WITH THE COUNTY AUDITOR'S "REAL ESTATE LEGAL DESCRIPTION REPORT." UNLESS SUFFIX ENDS IN "889" OR "999".
- ★ ALL PLATTED LAND HAVING A NUMERICAL CODE ALSO HAS A "141" PREFIX AND A "009" SUFFIX. ADDED TO SAID CODE THIS ADDITIONAL DATA MUST BE USED SO AS TO COINCIDE WITH THE COUNTY AUDITOR'S "REAL ESTATE LEGAL DESCRIPTION REPORT."

1"=200'

0 100 200 300 400 500 600

scale feet

ANTHONY E. KERICK
CROW WING COUNTY SURVEYOR
MINNESOTA REG. NO.; 12266
JAN. 1989
REVISED JULY 27, 1992


12018N



Section 18

- ANTHONY E. KERICK**
CROW WING COUNTY SURVEYOR
MINNESOTA REG. NO.; 12266
FEB. 1989 1/27/97
REVISED AUG. 82 & 1/14/93-12/28/93
8/31/94-12/6/94-11/22/95-9/6/96

Section 18

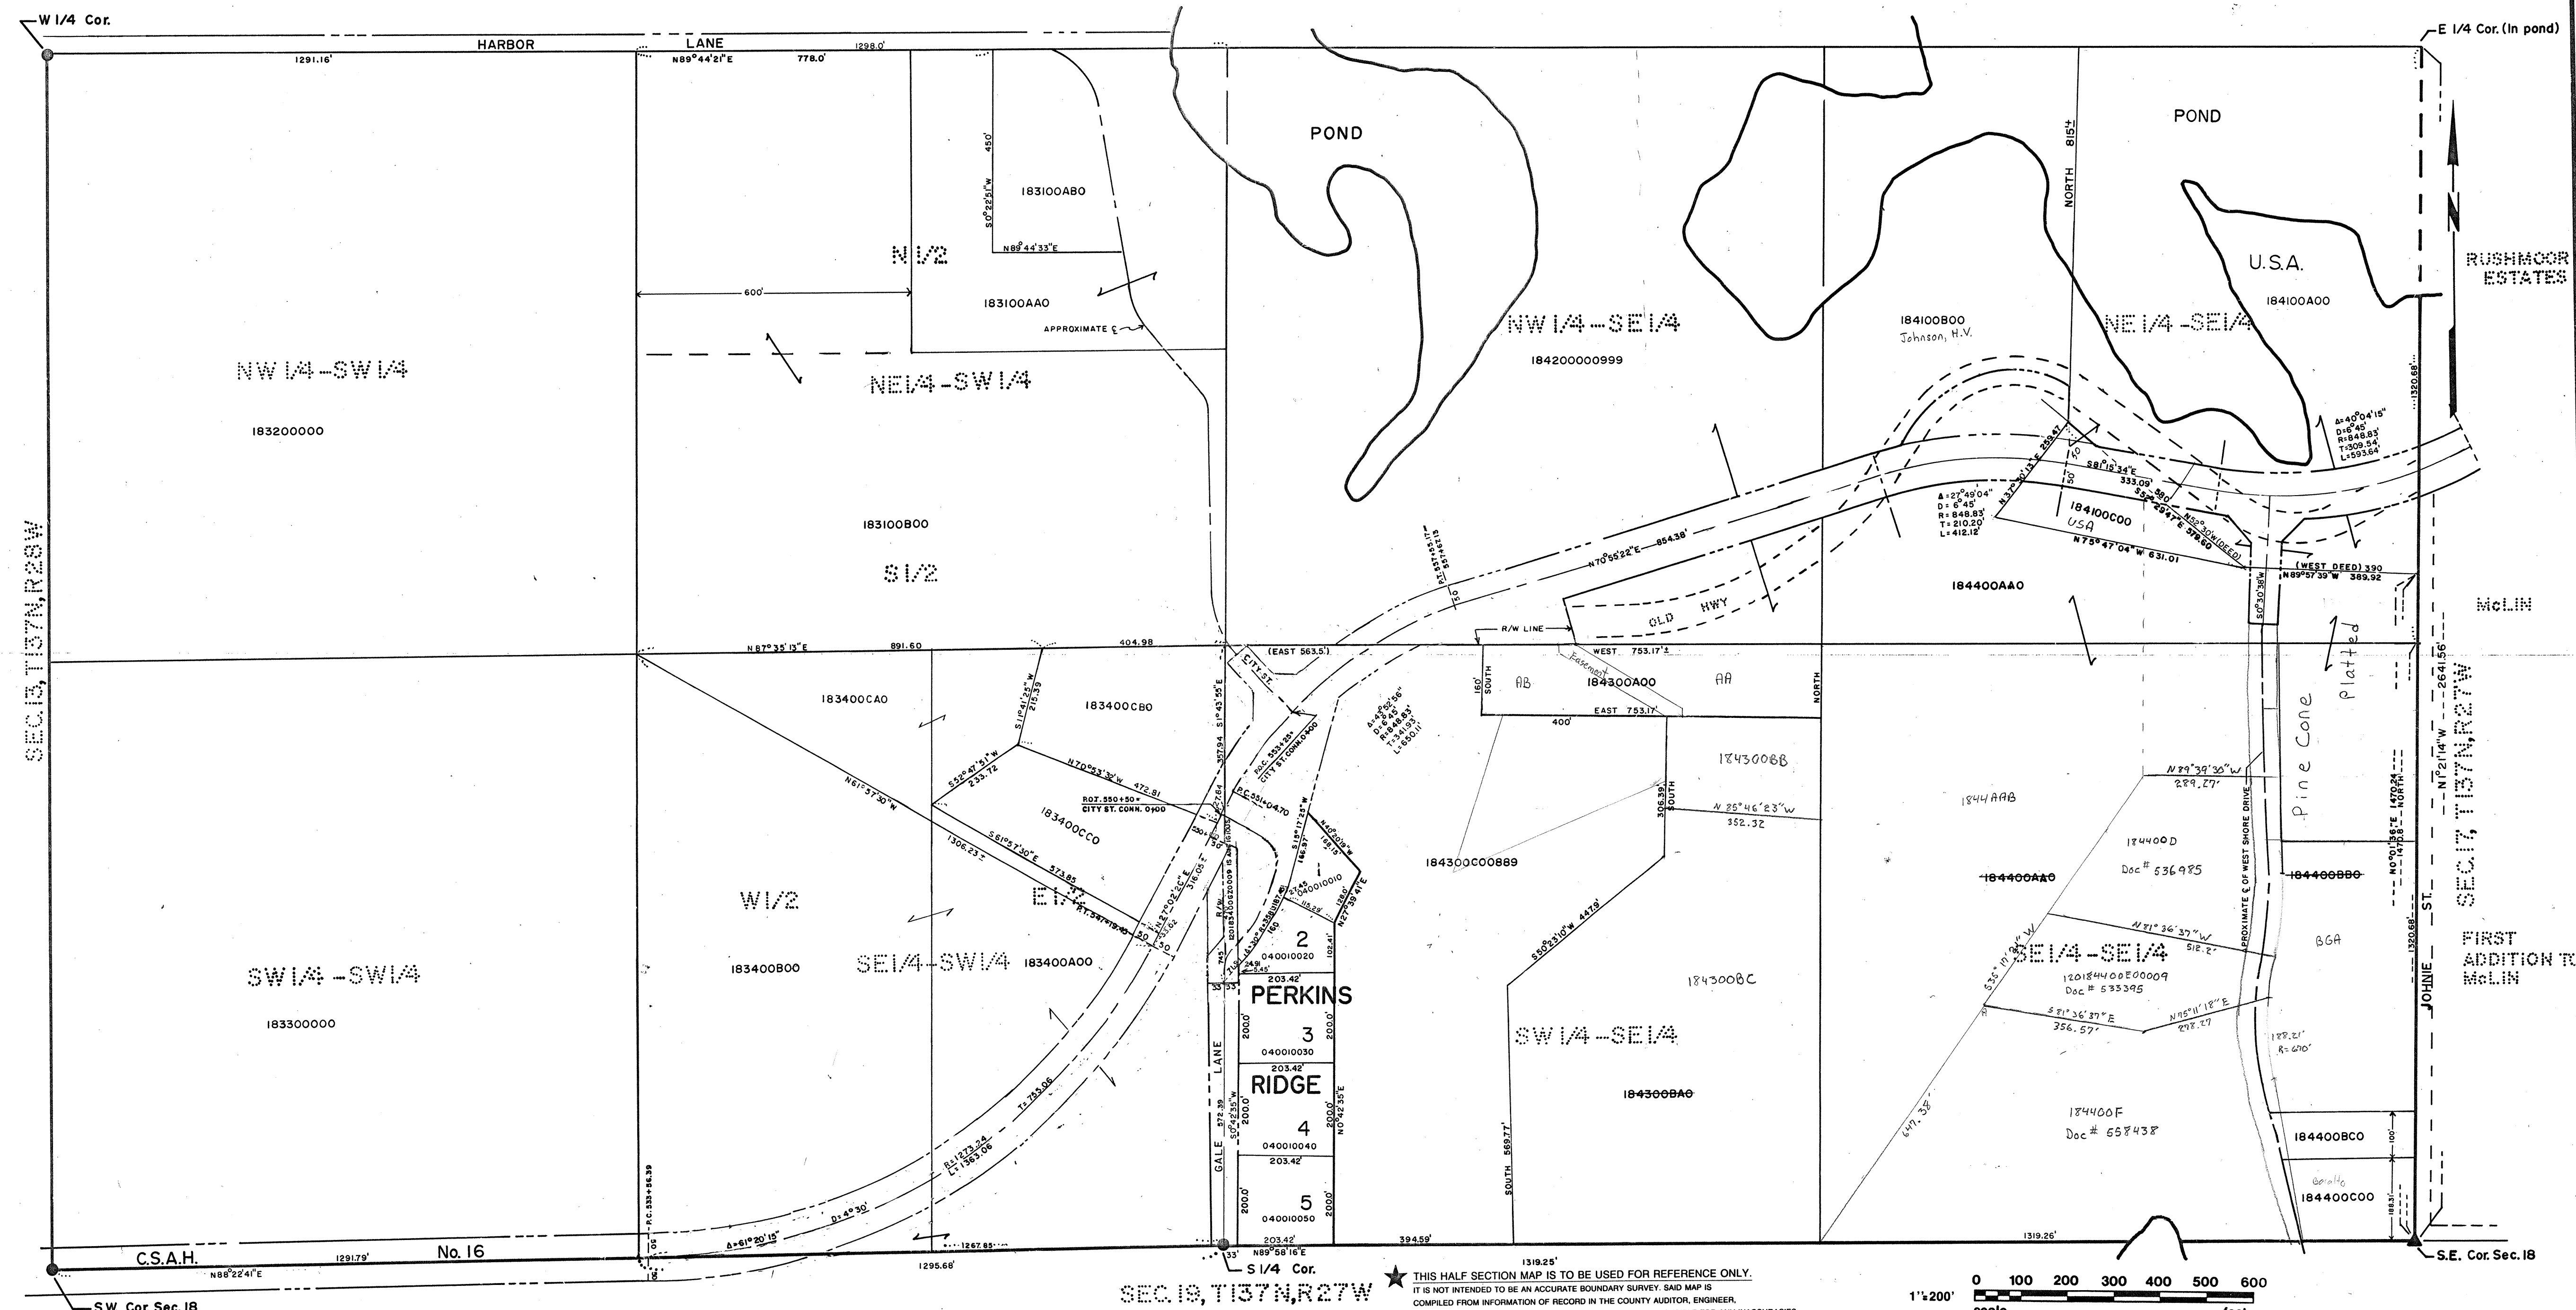

13/9/25

★ THIS HALF SECTION MAP IS TO BE USED FOR REFERENCE ONLY.
IT IS NOT INTENDED TO BE AN ACCURATE BOUNDARY SURVEY. SAID MAP IS
COMPILED FROM INFORMATION OF RECORD IN THE COUNTY AUDITOR, ENGINEER,
RECORDER OR SURVEYOR OFFICES. THE COUNTY IS NOT RESPONSIBLE FOR ANY INACCURACIES
HEREIN CONTAINED.


★ ALL NON-PLATTED LAND HAVING A NUMERICAL CODE ALSO HAS
 A "120" PREFIX AND A "009" SUFFIX ADDED TO SAID CODE. THIS
 ADDITIONAL DATA MUST BE INCLUDED SO AS TO COINCIDE WITH THE COUNTY
 AUDITOR'S "REAL ESTATE LEGAL DESCRIPTION REPORT." UNLESS SUFFIX ENDS IN "889" OR "999"

★ ALL PLATTED LAND HAVING A NUMERICAL CODE ALSO HAS A
"142" PREFIX AND A "009" SUFFIX ADDED TO SAID CODE. THIS
 ADDITIONAL DATA MUST BE USED SO AS TO COINCIDE WITH THE
 COUNTY AUDITOR'S "REAL ESTATE LEGAL DESCRIPTION REPORT."

ANTHONY E. KERICK
CROW WING COUNTY SURVEYOR
MINNESOTA REG. NO.: 12266
FEB. 1989
REVISED 7/22/93 - 6/16/95 - 12/13/96 - 1/27/97

12019X


NORTH HALF OF SEC. 19, T137N, R27W.

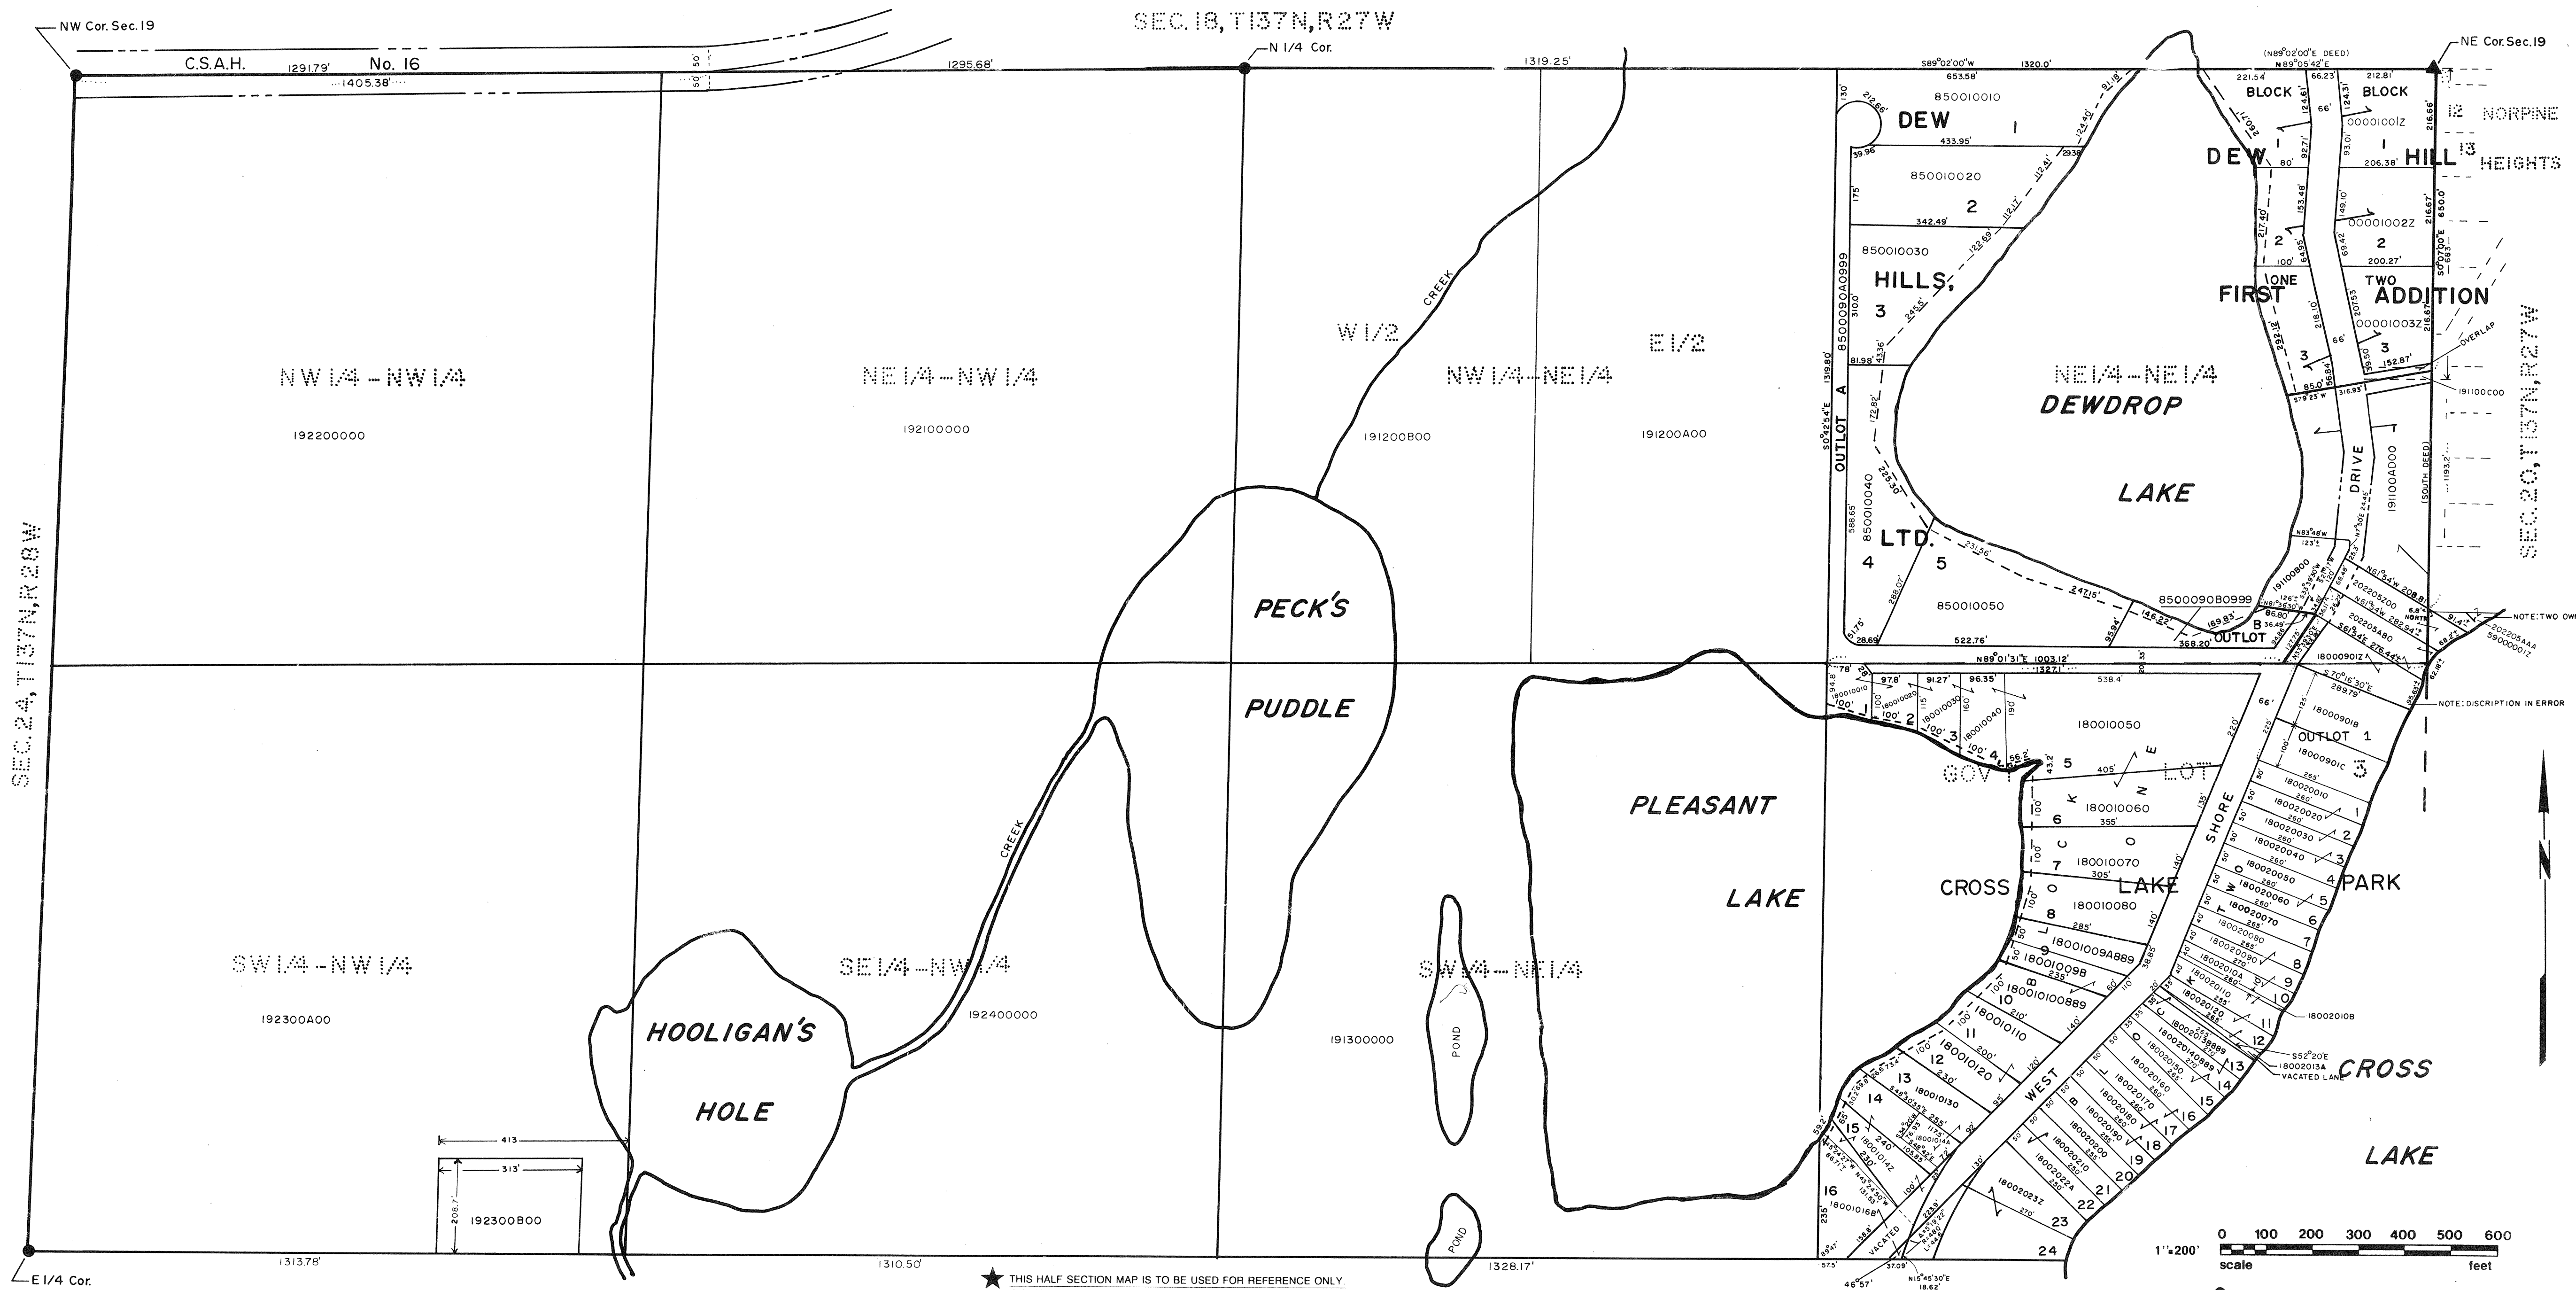

★ THIS HALF SECTION MAP IS TO BE USED FOR REFERENCE ONLY.
IT IS NOT INTENDED TO BE AN ACCURATE BOUNDARY SURVEY. SAID MAP IS
COMPILED FROM INFORMATION OF RECORD IN THE COUNTY AUDITOR, ENGINEER,
RECORDOR OR SURVEYOR OFFICES. THE COUNTY IS NOT RESPONSIBLE FOR ANY INACCURACIES
HEREIN CONTAINED.


★ ALL NON-PLATTED LAND HAVING A NUMERICAL CODE ALSO HAS
A "12" PREFIX AND A "009" SUFFIX. ADDED TO SAID CODE. THIS
ADDITIONAL DATA MUST BE INCLUDED SO AS TO COINCIDE WITH THE COUNTY
AUDITOR'S "REAL ESTATE LEGAL DESCRIPTION REPORT."

★ ALL PLATTED LAND HAVING A NUMERICAL CODE ALSO HAS A "141"
OR "142" PREFIX AND A "008" SUFFIX ADDED TO SAID CODE. THIS
ADDITIONAL DATA MUST BE USED SO AS TO COINCIDE WITH THE
COUNTY AUDITOR'S "REAL ESTATE LEGAL DESCRIPTION REPORT" UNLESS SUFFIX ENDS IN "889" OR "999".

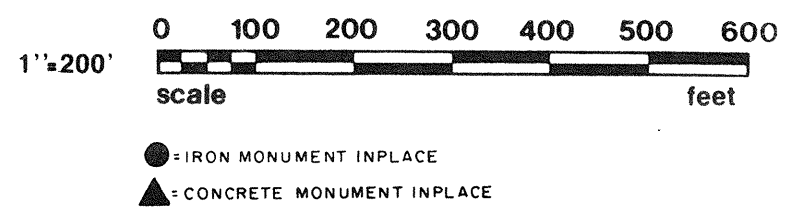

ANTHONY E. KERICK
CROW WING COUNTY SURVEYOR
MINNESOTA REG. NO. 12266
FEB. 1989

SOUTH HALF OF SEC. 19, T 137N, R 27W.

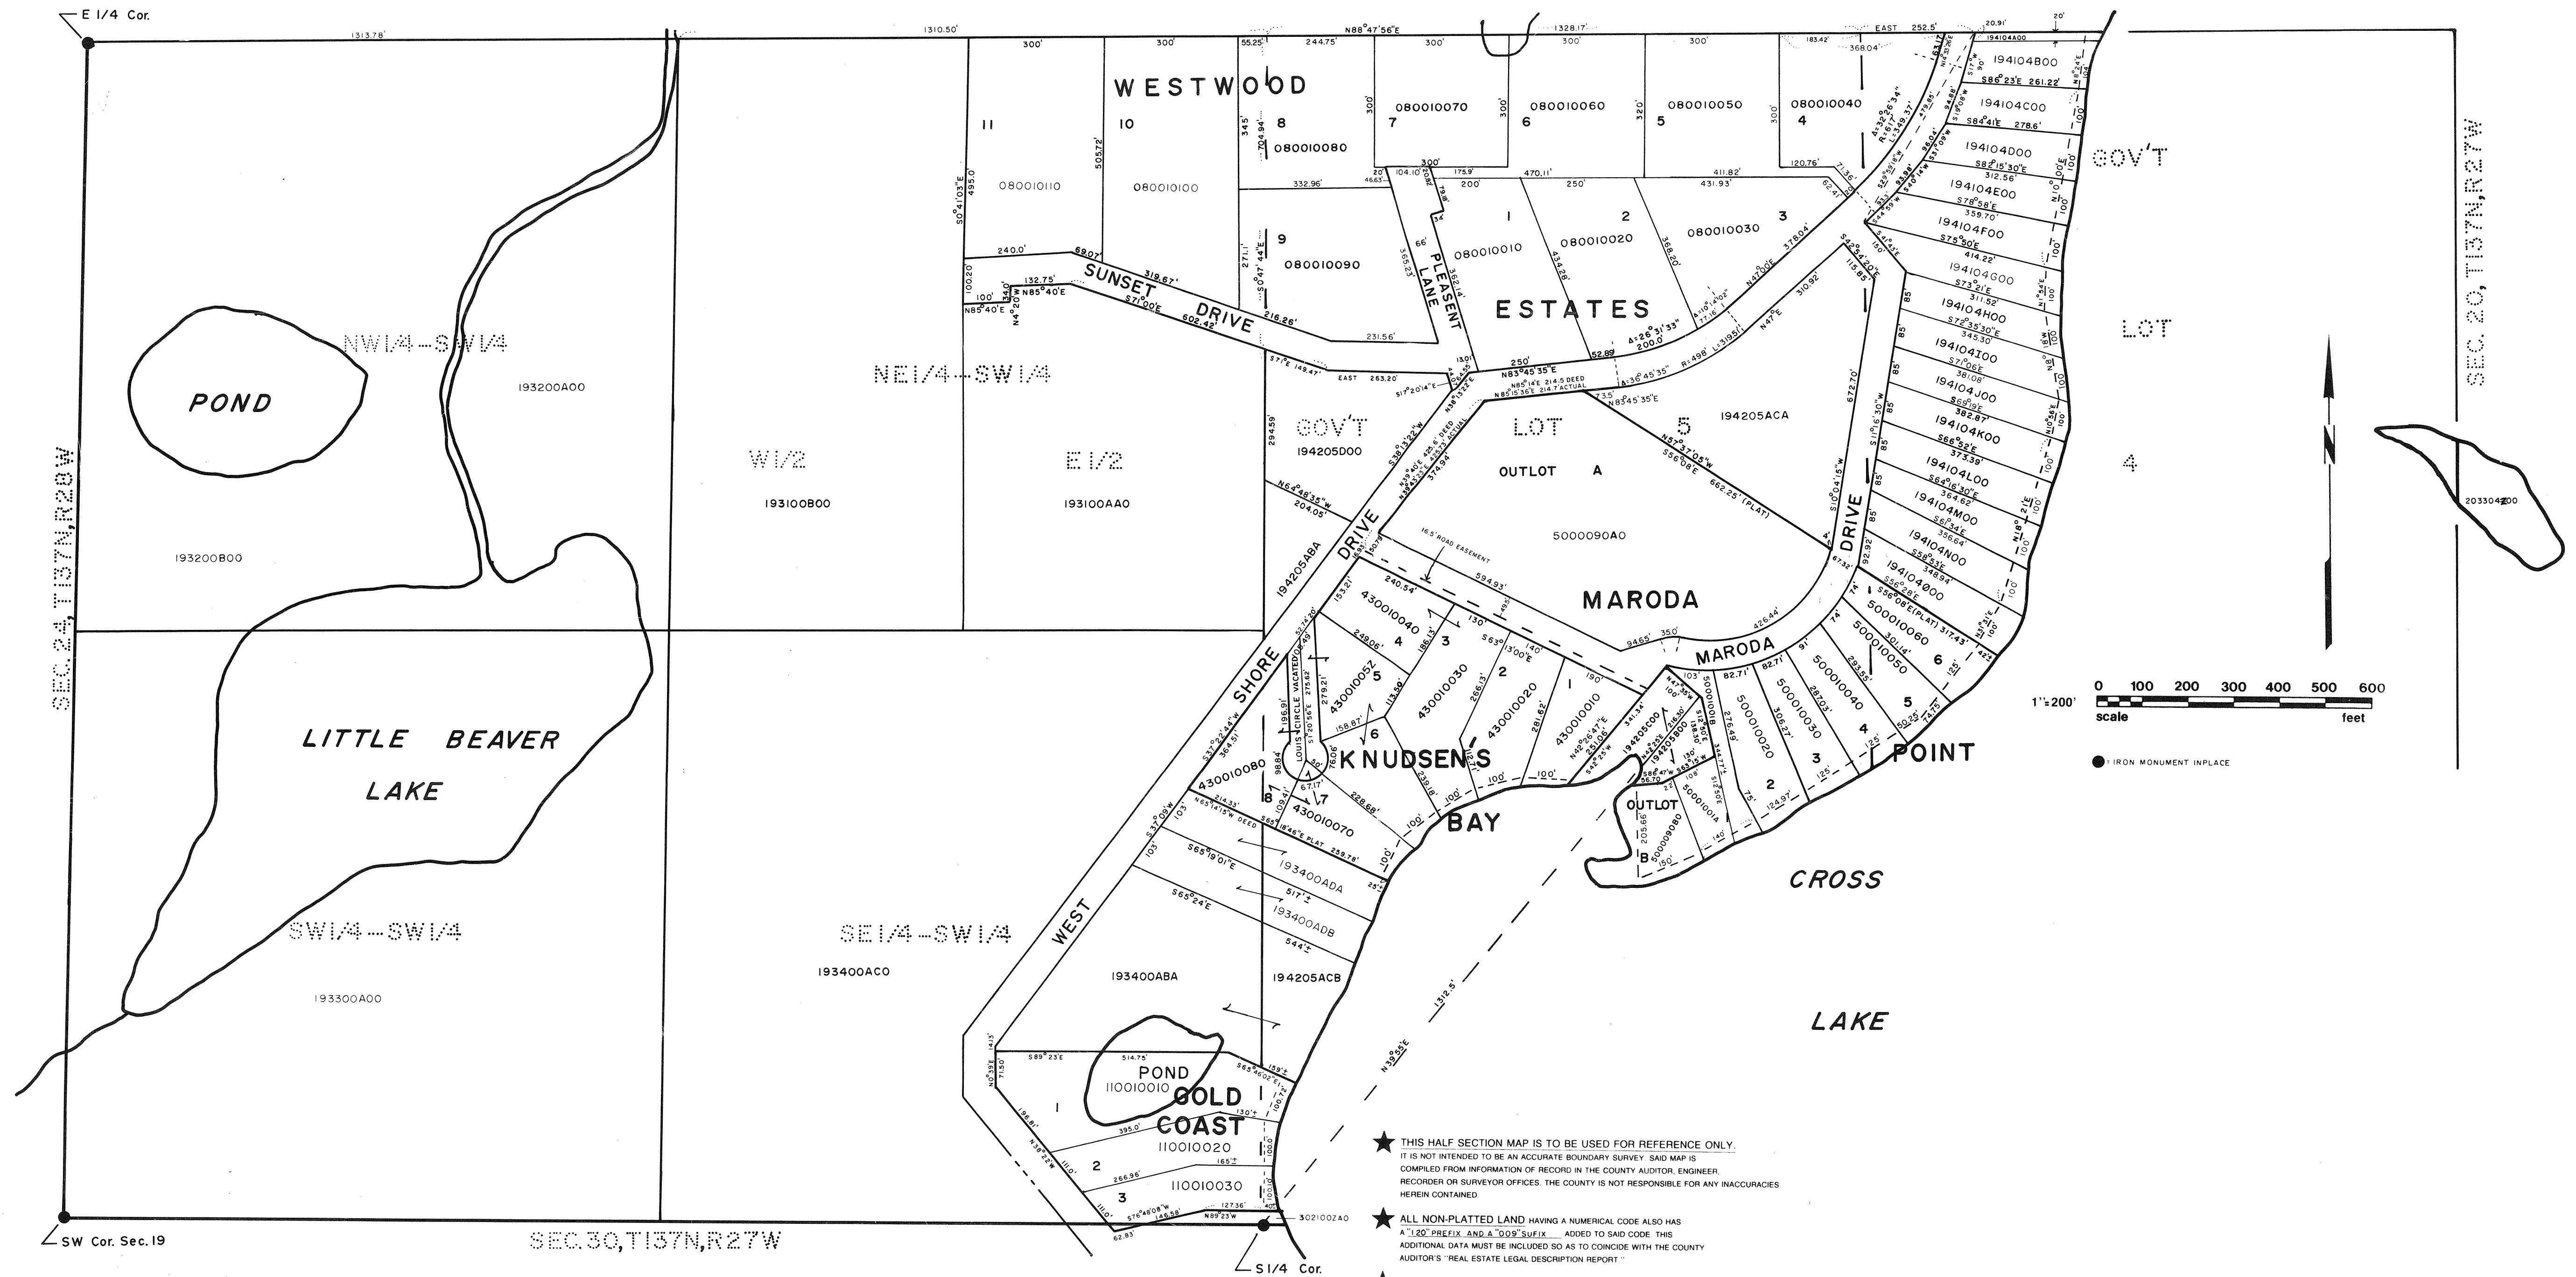

★ THIS HALF SECTION MAP IS TO BE USED FOR REFERENCE ONLY.
IT IS NOT INTENDED TO BE AN ACCURATE BOUNDARY SURVEY. SAID MAP IS
COMPILED FROM INFORMATION OF RECORD IN THE COUNTY AUDITOR, ENGINEER,
RECORDOR OR SURVEYOR OFFICES. THE COUNTY IS NOT RESPONSIBLE FOR ANY INACCURACIES
HEREIN CONTAINED.


★ ALL NON-PLATTED LAND HAVING A NUMERICAL CODE ALSO HAS
A "120" PREFIX AND A "000" SUFFIX. ADDED TO SAID CODE THIS
ADDITIONAL DATA MUST BE INCLUDED SO AS TO CONCLUDE WITH THE COUNTY
AUDITOR'S "REAL ESTATE LEGAL DESCRIPTION REPORT."

★ ALL PLATTED LAND HAVING A NUMERICAL CODE ALSO HAS A "141" OR A
"152" PREFIX AND A "000" SUFFIX. ADDED TO SAID CODE THIS
ADDITIONAL DATA MUST BE USED SO AS TO CONCLUDE WITH THE
COUNTY AUDITOR'S "REAL ESTATE LEGAL DESCRIPTION REPORT."

NOTE: "GOLD COAST" AND "WESTWOOD ESTATES" HAVE A "142" PREFIX.

ANTHONY E. KERICK
CROW WING COUNTY SURVEYOR
MINNESOTA REG. NO.: 12266
FEB 1989

EAST HALF OF SEC. 20, T137N, R27W.

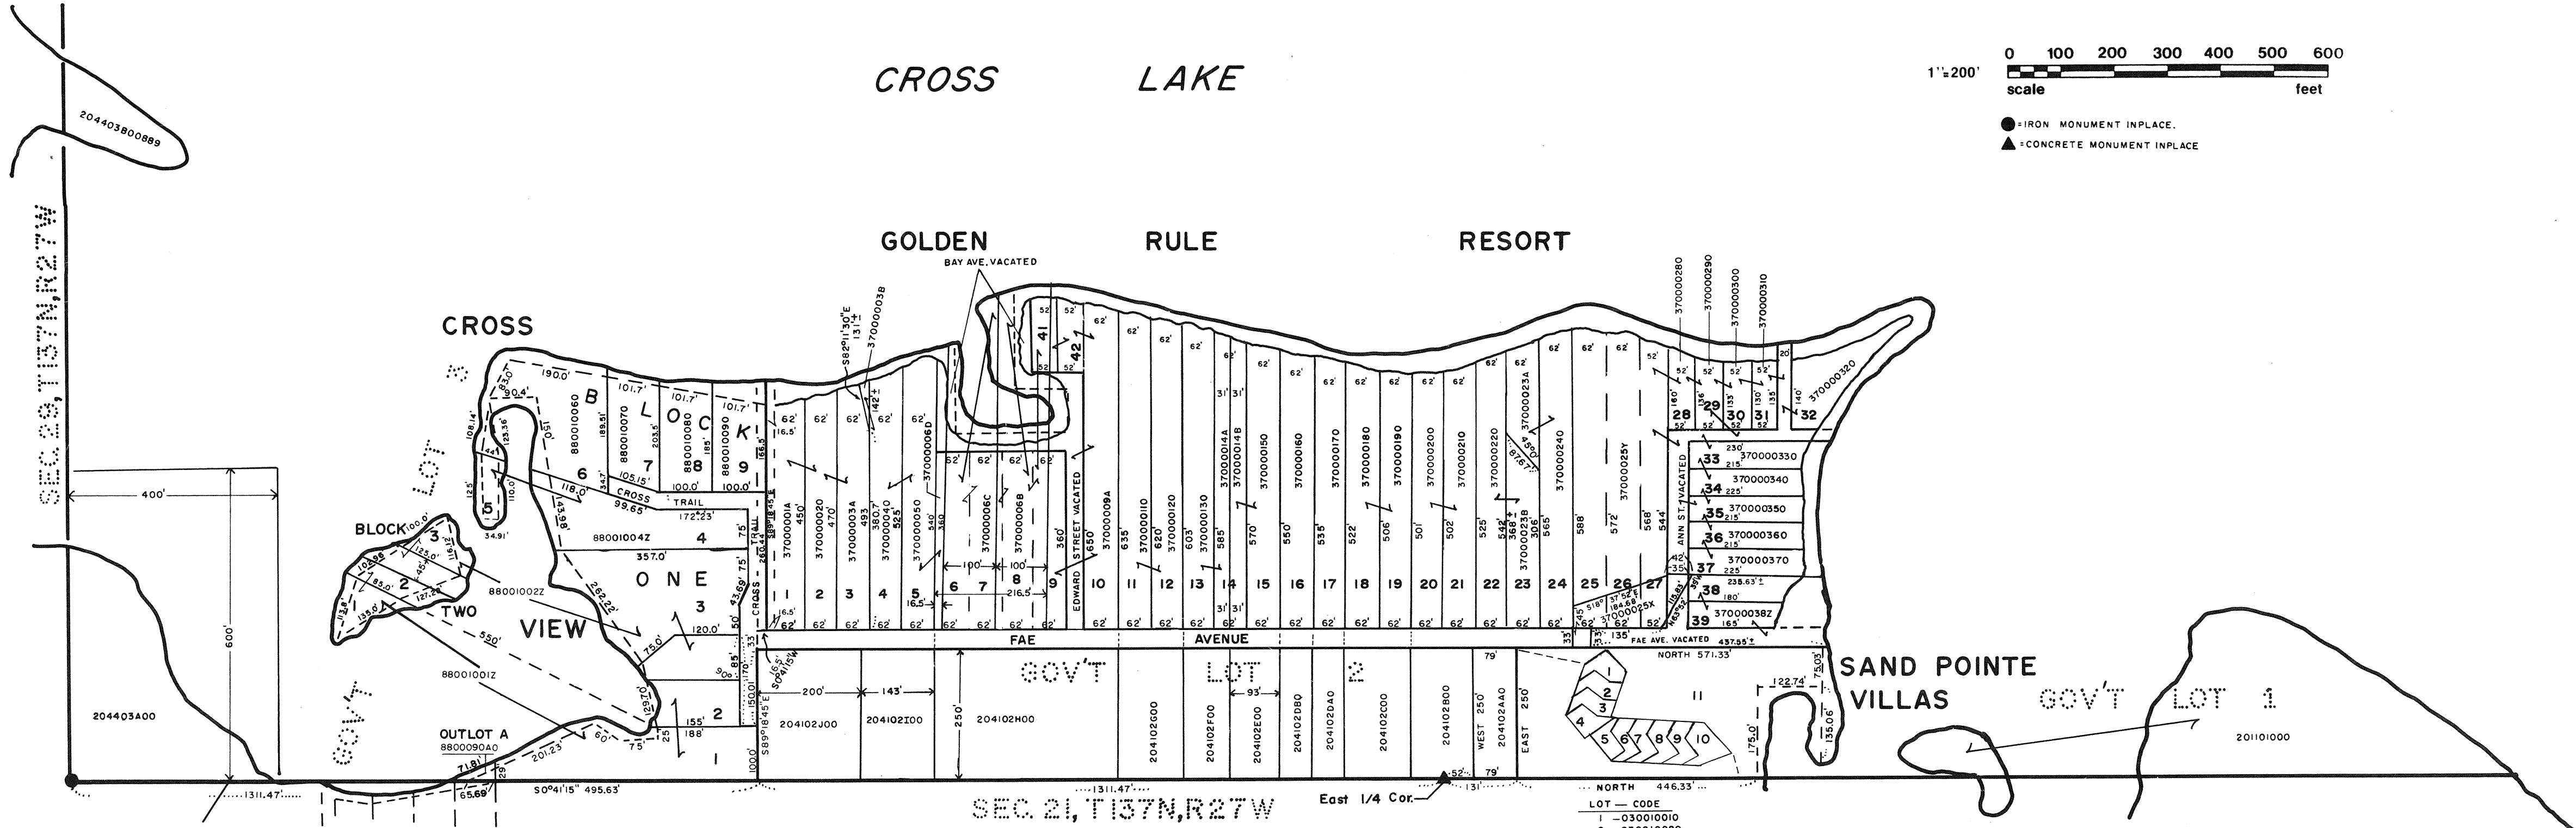

★ THIS HALF SECTION MAP IS TO BE USED FOR REFERENCE ONLY.
IT IS NOT INTENDED TO BE AN ACCURATE BOUNDARY SURVEY. SAID MAP IS
COMPILED FROM INFORMATION OF RECORD IN THE COUNTY AUDITOR, ENGINEER,
RECORDOR OR SURVEYOR OFFICES. THE COUNTY IS NOT RESPONSIBLE FOR ANY INACCURACIES
HEREIN CONTAINED.


★ ALL NON-PLATTED LAND HAVING A NUMERICAL CODE ALSO HAS
A "120" PREFIX AND A "000" SUFFIX ADDED TO SAID CODE. THIS
ADDITIONAL DATA MUST BE INCLUDED SO AS TO COINCIDE WITH THE COUNTY
AUDITOR'S "REAL ESTATE LEGAL DESCRIPTION REPORT."

★ ALL PLATTED LAND HAVING A NUMERICAL CODE ALSO HAS A
"141" PREFIX AND A "000" SUFFIX ADDED TO SAID CODE. THIS
ADDITIONAL DATA MUST BE USED SO AS TO COINCIDE WITH THE
COUNTY AUDITOR'S "REAL ESTATE LEGAL DESCRIPTION REPORT."


LOT	CODE
1	-030010010
2	-030010020
3	-030010030
4	-030010040
5	-030010050
6	-030010060
7	-030010070
8	-030010080
9	-030010090
10	-030010100
11	-030010110

ANTHONY E. KERICK
CROW WING COUNTY SURVEYOR
MINNESOTA REG. NO.: 12266
FEB. 1989

WEST HALF OF SEC. 20, T 137 N, R 27 W.

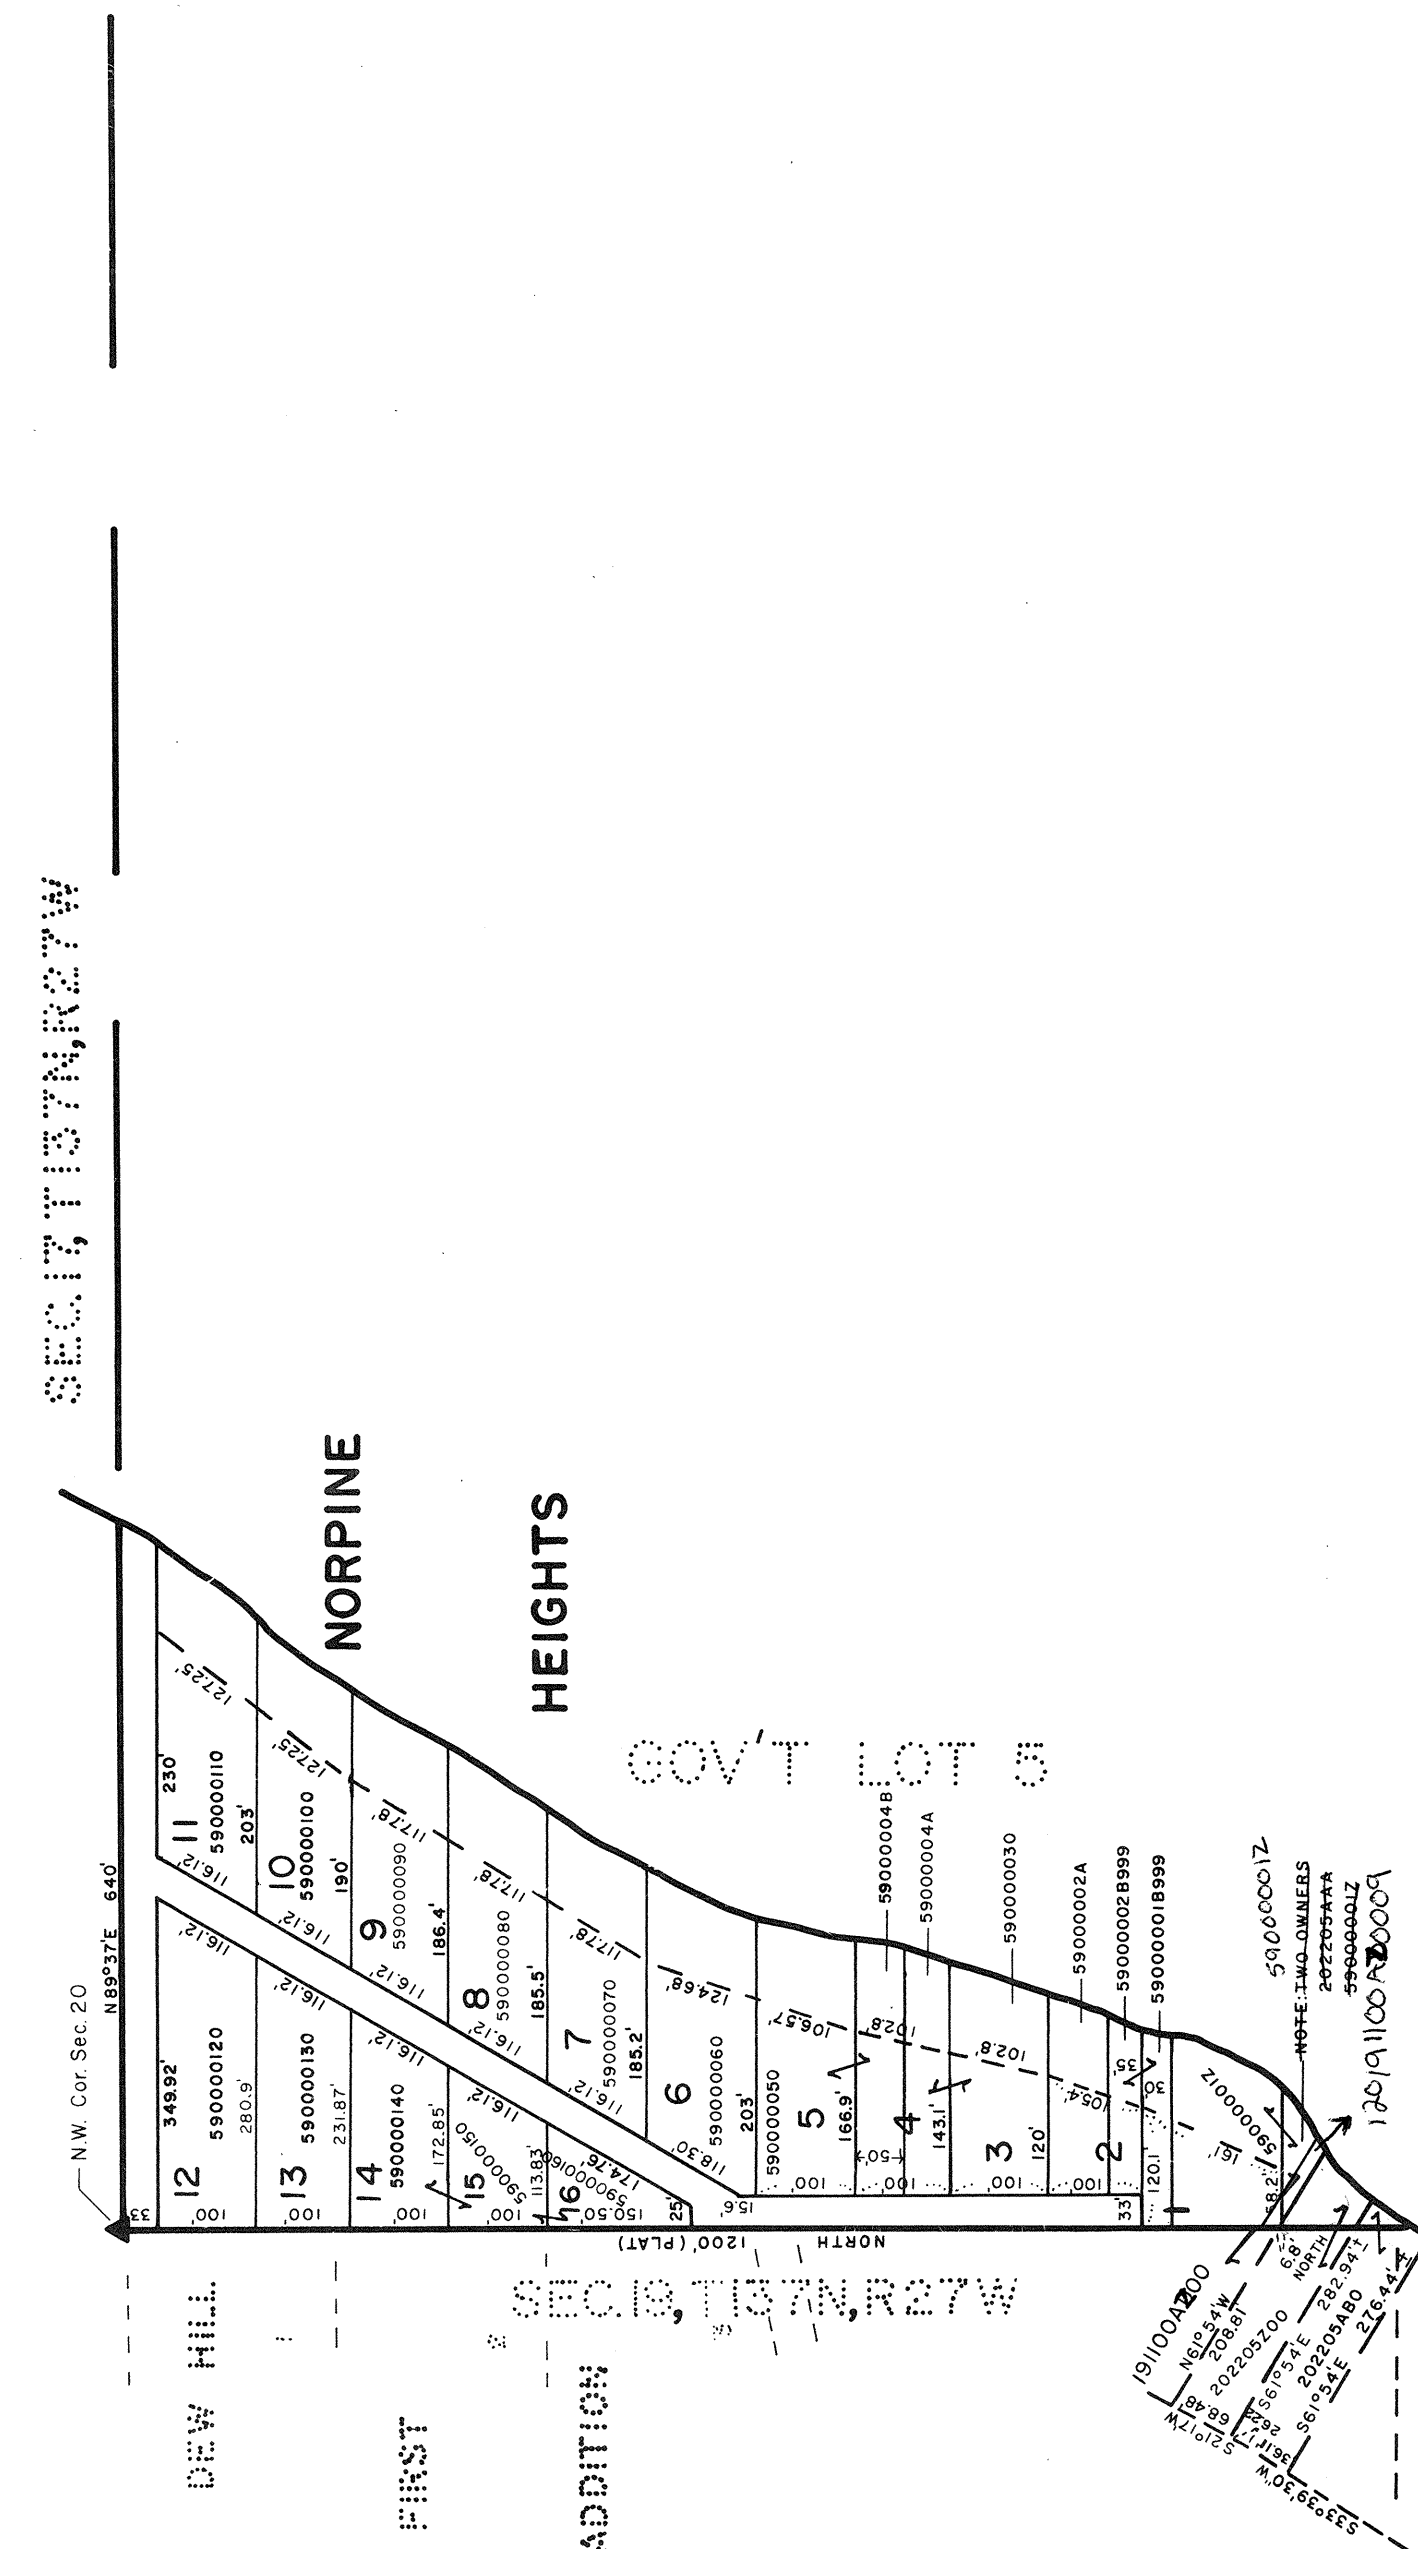

CROSS LAKE

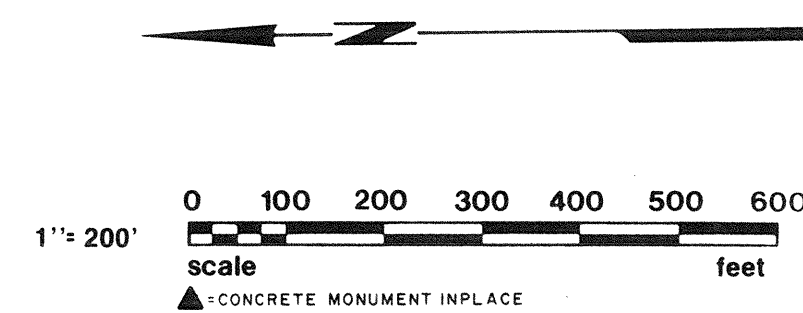


★ **THIS HALF SECTION MAP IS TO BE USED FOR REFERENCE ONLY.**

★ **IT IS NOT INTENDED TO BE AN ACCURATE BOUNDARY SURVEY. SAID MAP WAS COMPILED FROM INFORMATION OF RECORD IN THE COUNTY AUDITOR, ENGINEER, RECORDER OR SURVEYOR OFFICES. THE COUNTY IS NOT RESPONSIBLE FOR ANY INACCURACIES HEREIN CONTAINED.**


★ **ALL NON-PLATTED LAND** HAVING A NUMERICAL CODE ALSO HAS A "120" PREFIX AND A "009" SUFFIX. - ADDED TO SAID CODE THIS ADDITIONAL DATA MUST BE INCLUDED SO AS TO CONFORM WITH THE COUNTY AUDITOR'S "REAL ESTATE LEGAL DESCRIPTION REPORT".

★ **ALL PLATTED LAND** HAVING A NUMERICAL CODE ALSO HAS A "14" PREFIX AND A "008" SUFFIX. - ADDED TO SAID CODE THIS ADDITIONAL DATA MUST BE INCLUDED SO AS TO CONFORM WITH THE COUNTY AUDITOR'S "REAL ESTATE LEGAL DESCRIPTION REPORT". UNLESS SUFFIX ENDS IN "999".

ANTHONY E. KERICK
CROW WING COUNTY SURVEYOR
MINNESOTA REG. NO.; 12266
FEB 1989

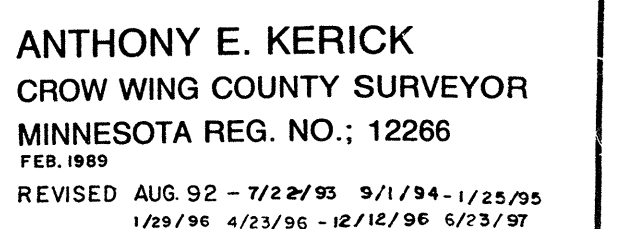

SOUTH HALF OF SEC. 21, T137N, R27W.

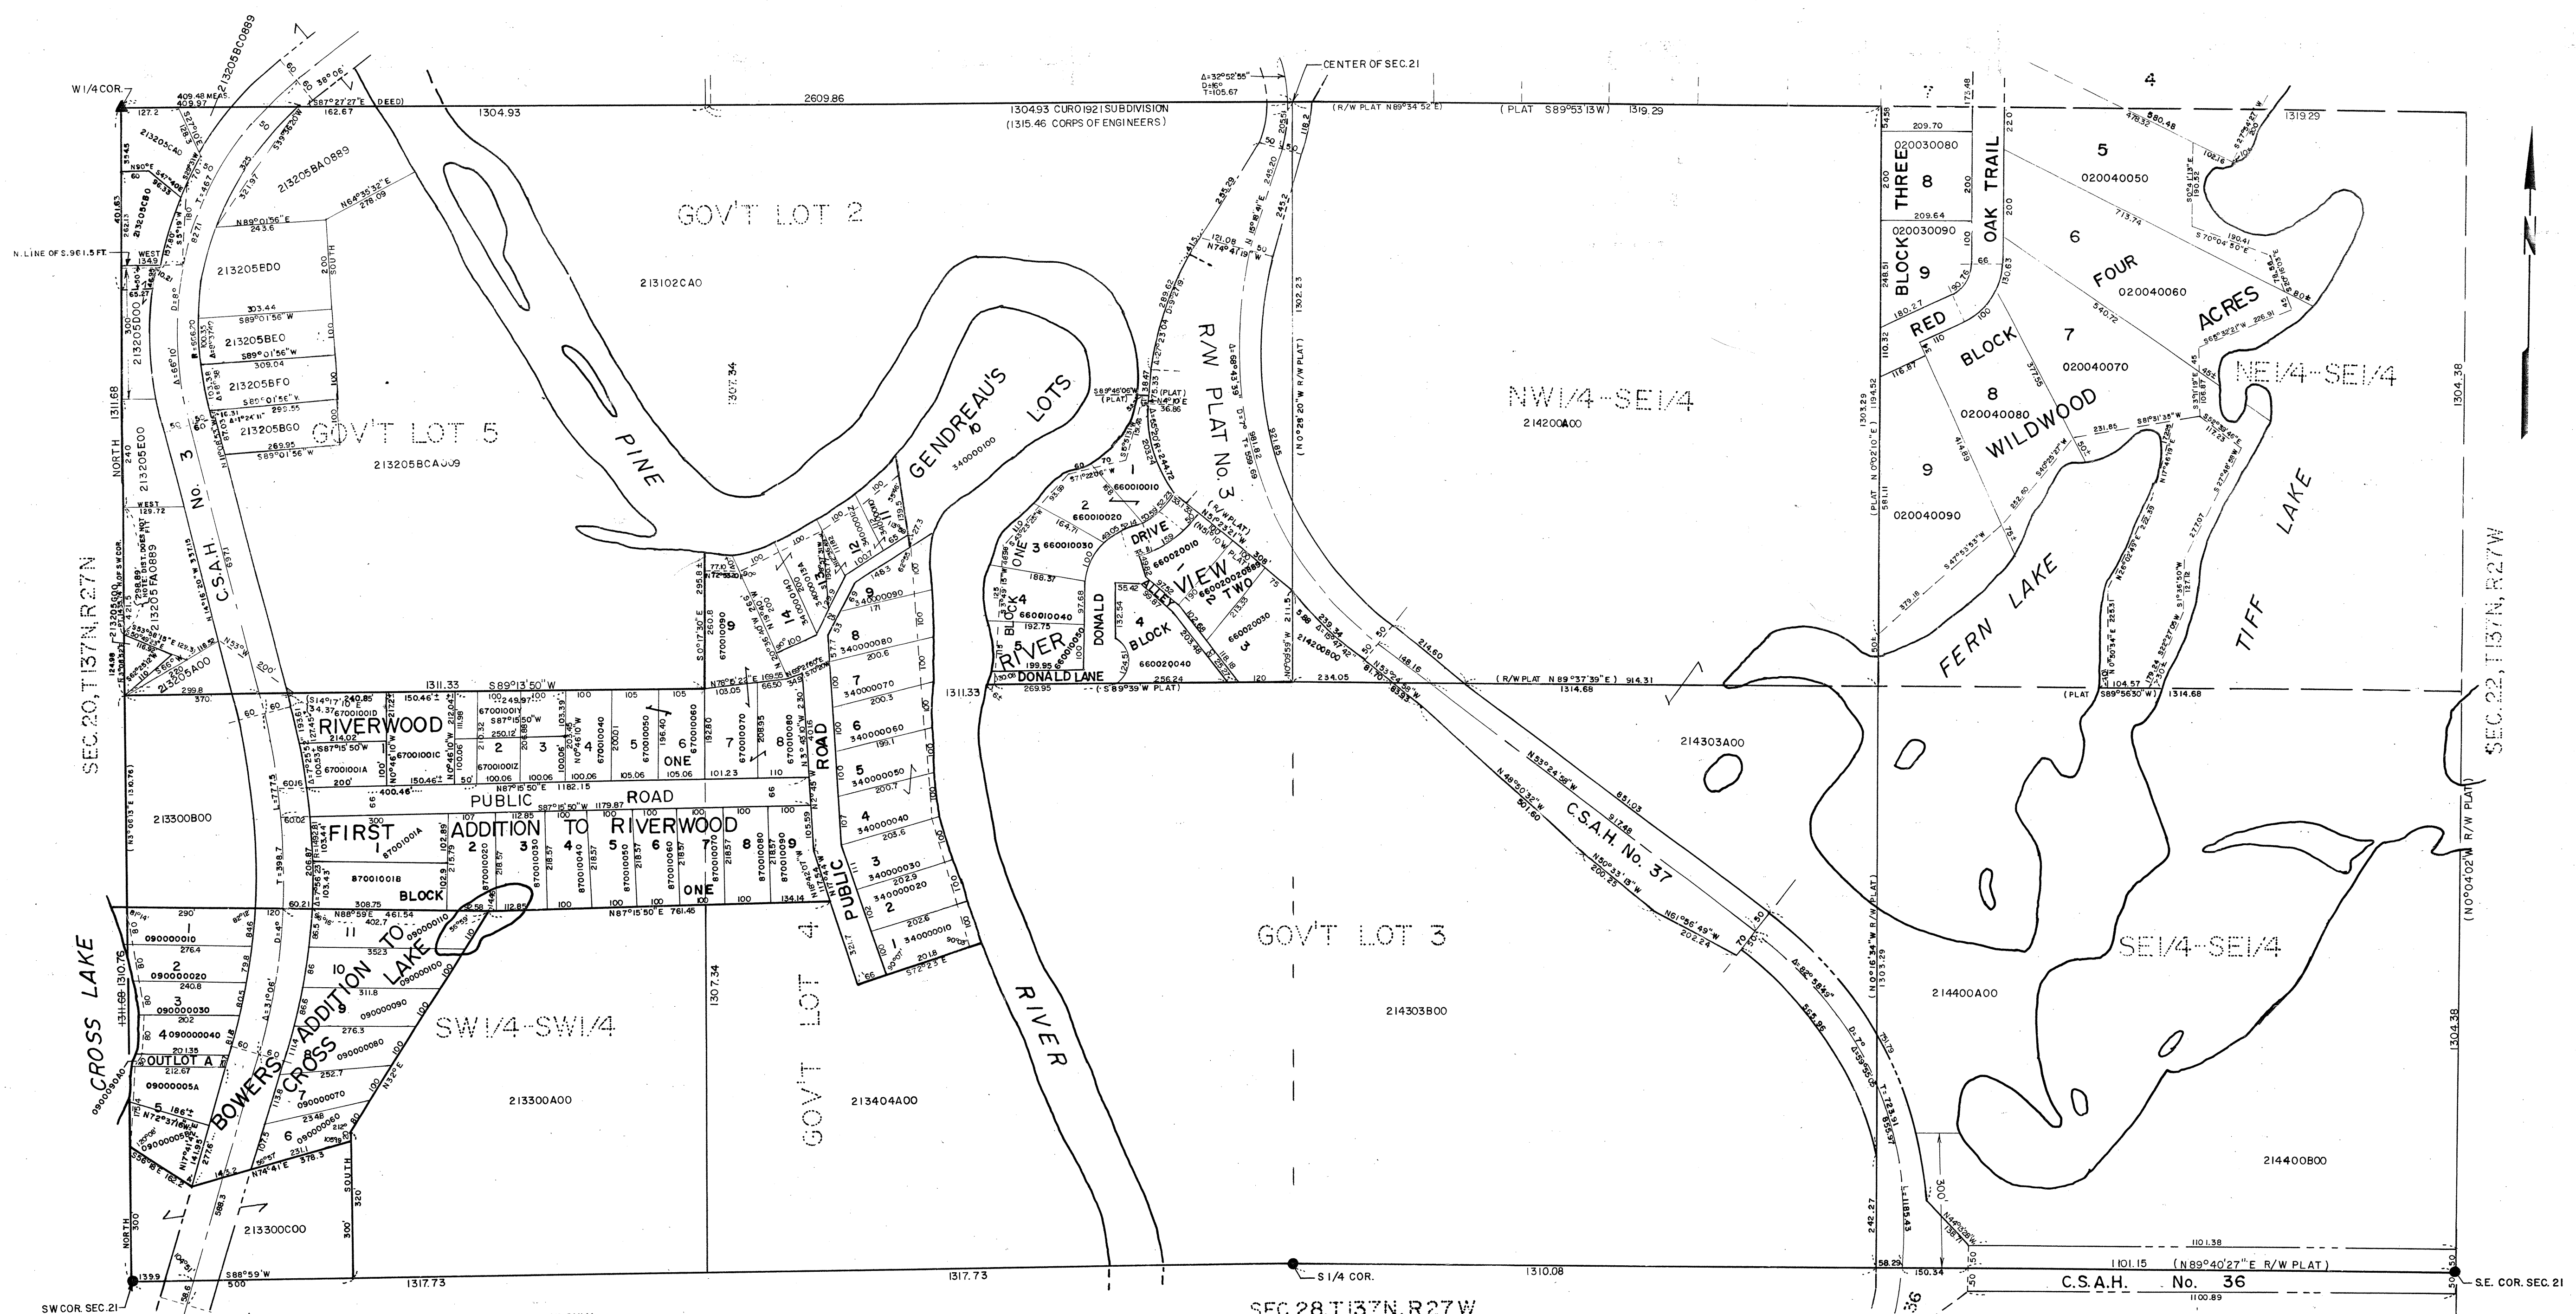

★ THIS HALF SECTION MAP IS TO BE USED FOR REFERENCE ONLY.
IT IS NOT INTENDED TO BE AN ACCURATE BOUNDARY SURVEY. SAID MAP IS
COMPILED FROM INFORMATION OF RECORD IN THE COUNTY AUDITOR, ENGINEER,
RECORDOR OR SURVEYOR OFFICES. THE COUNTY IS NOT RESPONSIBLE FOR ANY INACCURACIES
HEREIN CONTAINED.

★ ALL NON-PLATTED LAND HAVING A NUMERICAL CODE ALSO HAS
A "120" PREFIX AND A "009" SUFFIX. ADDED TO SAID CODE. THIS
ADDITIONAL DATA MUST BE INCLUDED SO AS TO CONFORM WITH THE COUNTY
AUDITOR'S "REAL ESTATE LEGAL DESCRIPTION REPORT" UNLESS SUFFIX ENDS IN "889".


★ ALL PLATTED LAND HAVING A NUMERICAL CODE ALSO HAS A
"142" PREFIX AND A "009" SUFFIX. ADDED TO SAID CODE. THIS
ADDITIONAL DATA MUST BE USED SO AS TO CONFORM WITH THE
COUNTY AUDITOR'S "REAL ESTATE LEGAL DESCRIPTION REPORT" UNLESS SUFFIX ENDS IN "889".
NOTE: "WILDWOOD ACRES" HAS A "142" PREFIX.

0 100 200 300 400 500 600
feet
scale

● IRON MONUMENT IN PLACE
▲ CONCRETE MONUMENT IN PLACE


REVISED 5/28/96

ANTHONY E. KERICK
CROW WING COUNTY SURVEYOR
MINNESOTA REG. NO. 12266
FEB. 1989 12/31/96
REVISED 2/9/93 -12/27/93 9/1/94 -5/26/95

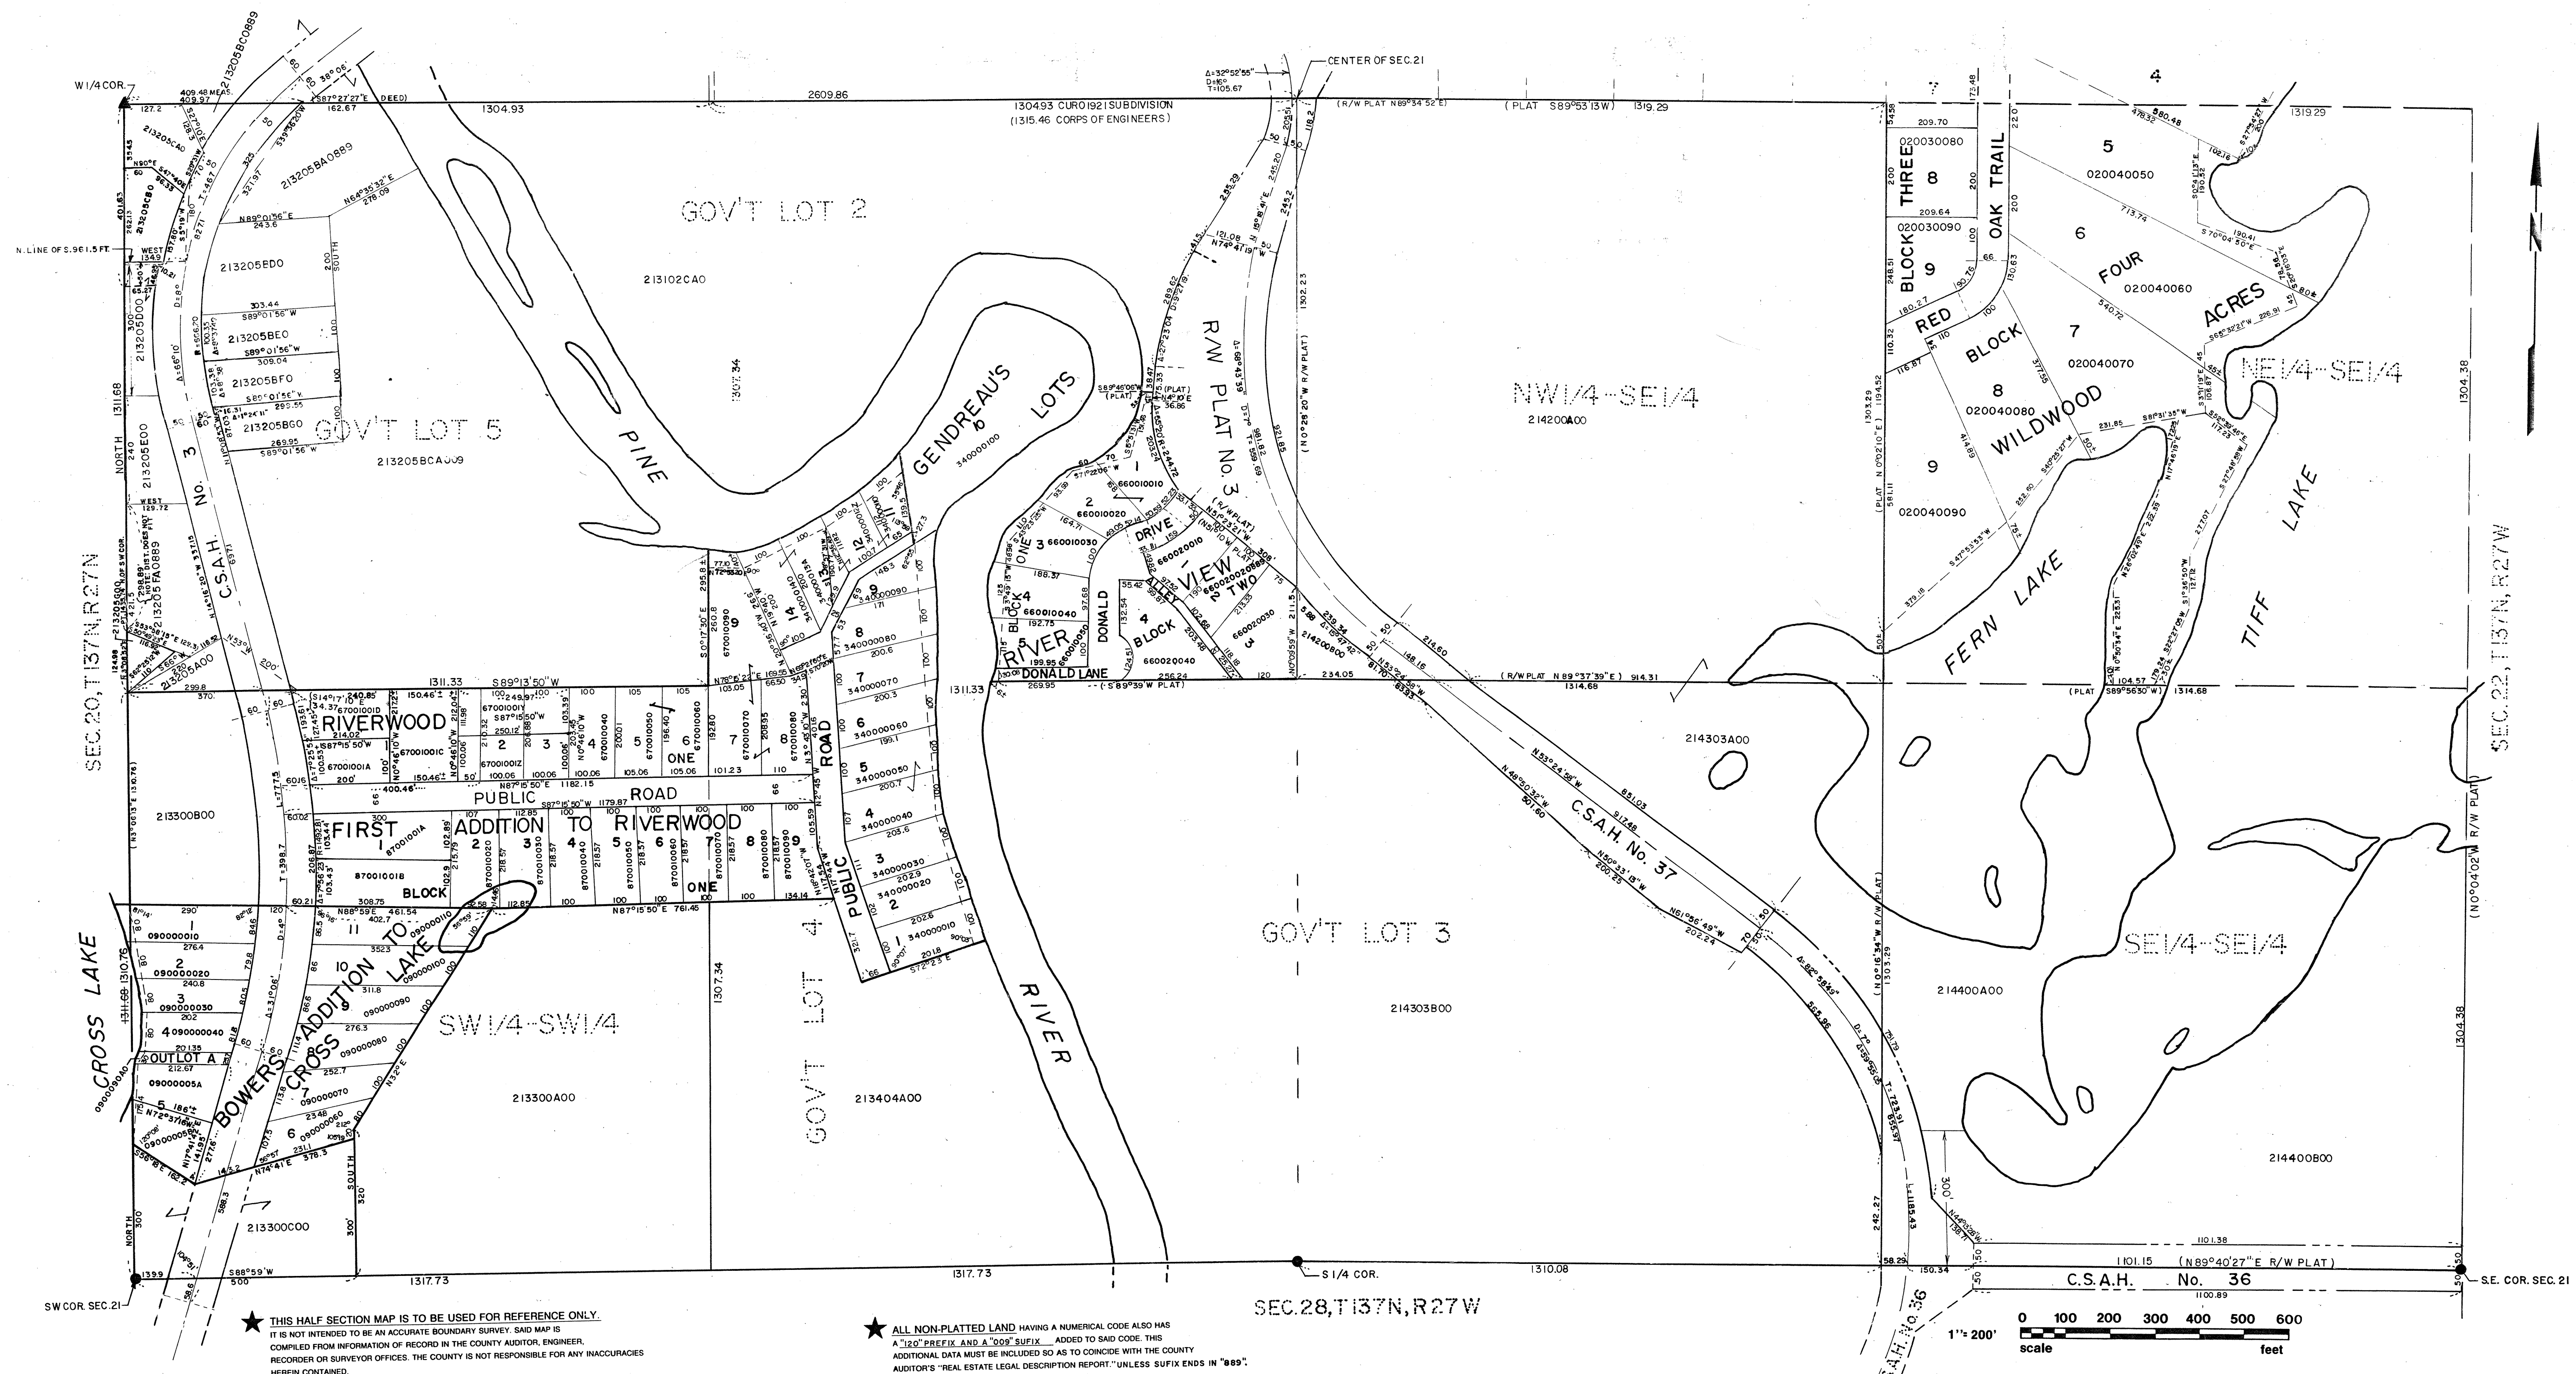


ANTHONY E. KERICK
CROW WING COUNTY SURVEYOR
MINNESOTA REG. NO.: 12266
FEB. 1989 12/31/96
REVISED 2/9/93 -12/27/93 9/1/94 -5/26/95

NORTH HALF OF SEC. 24, T137N, R27W.

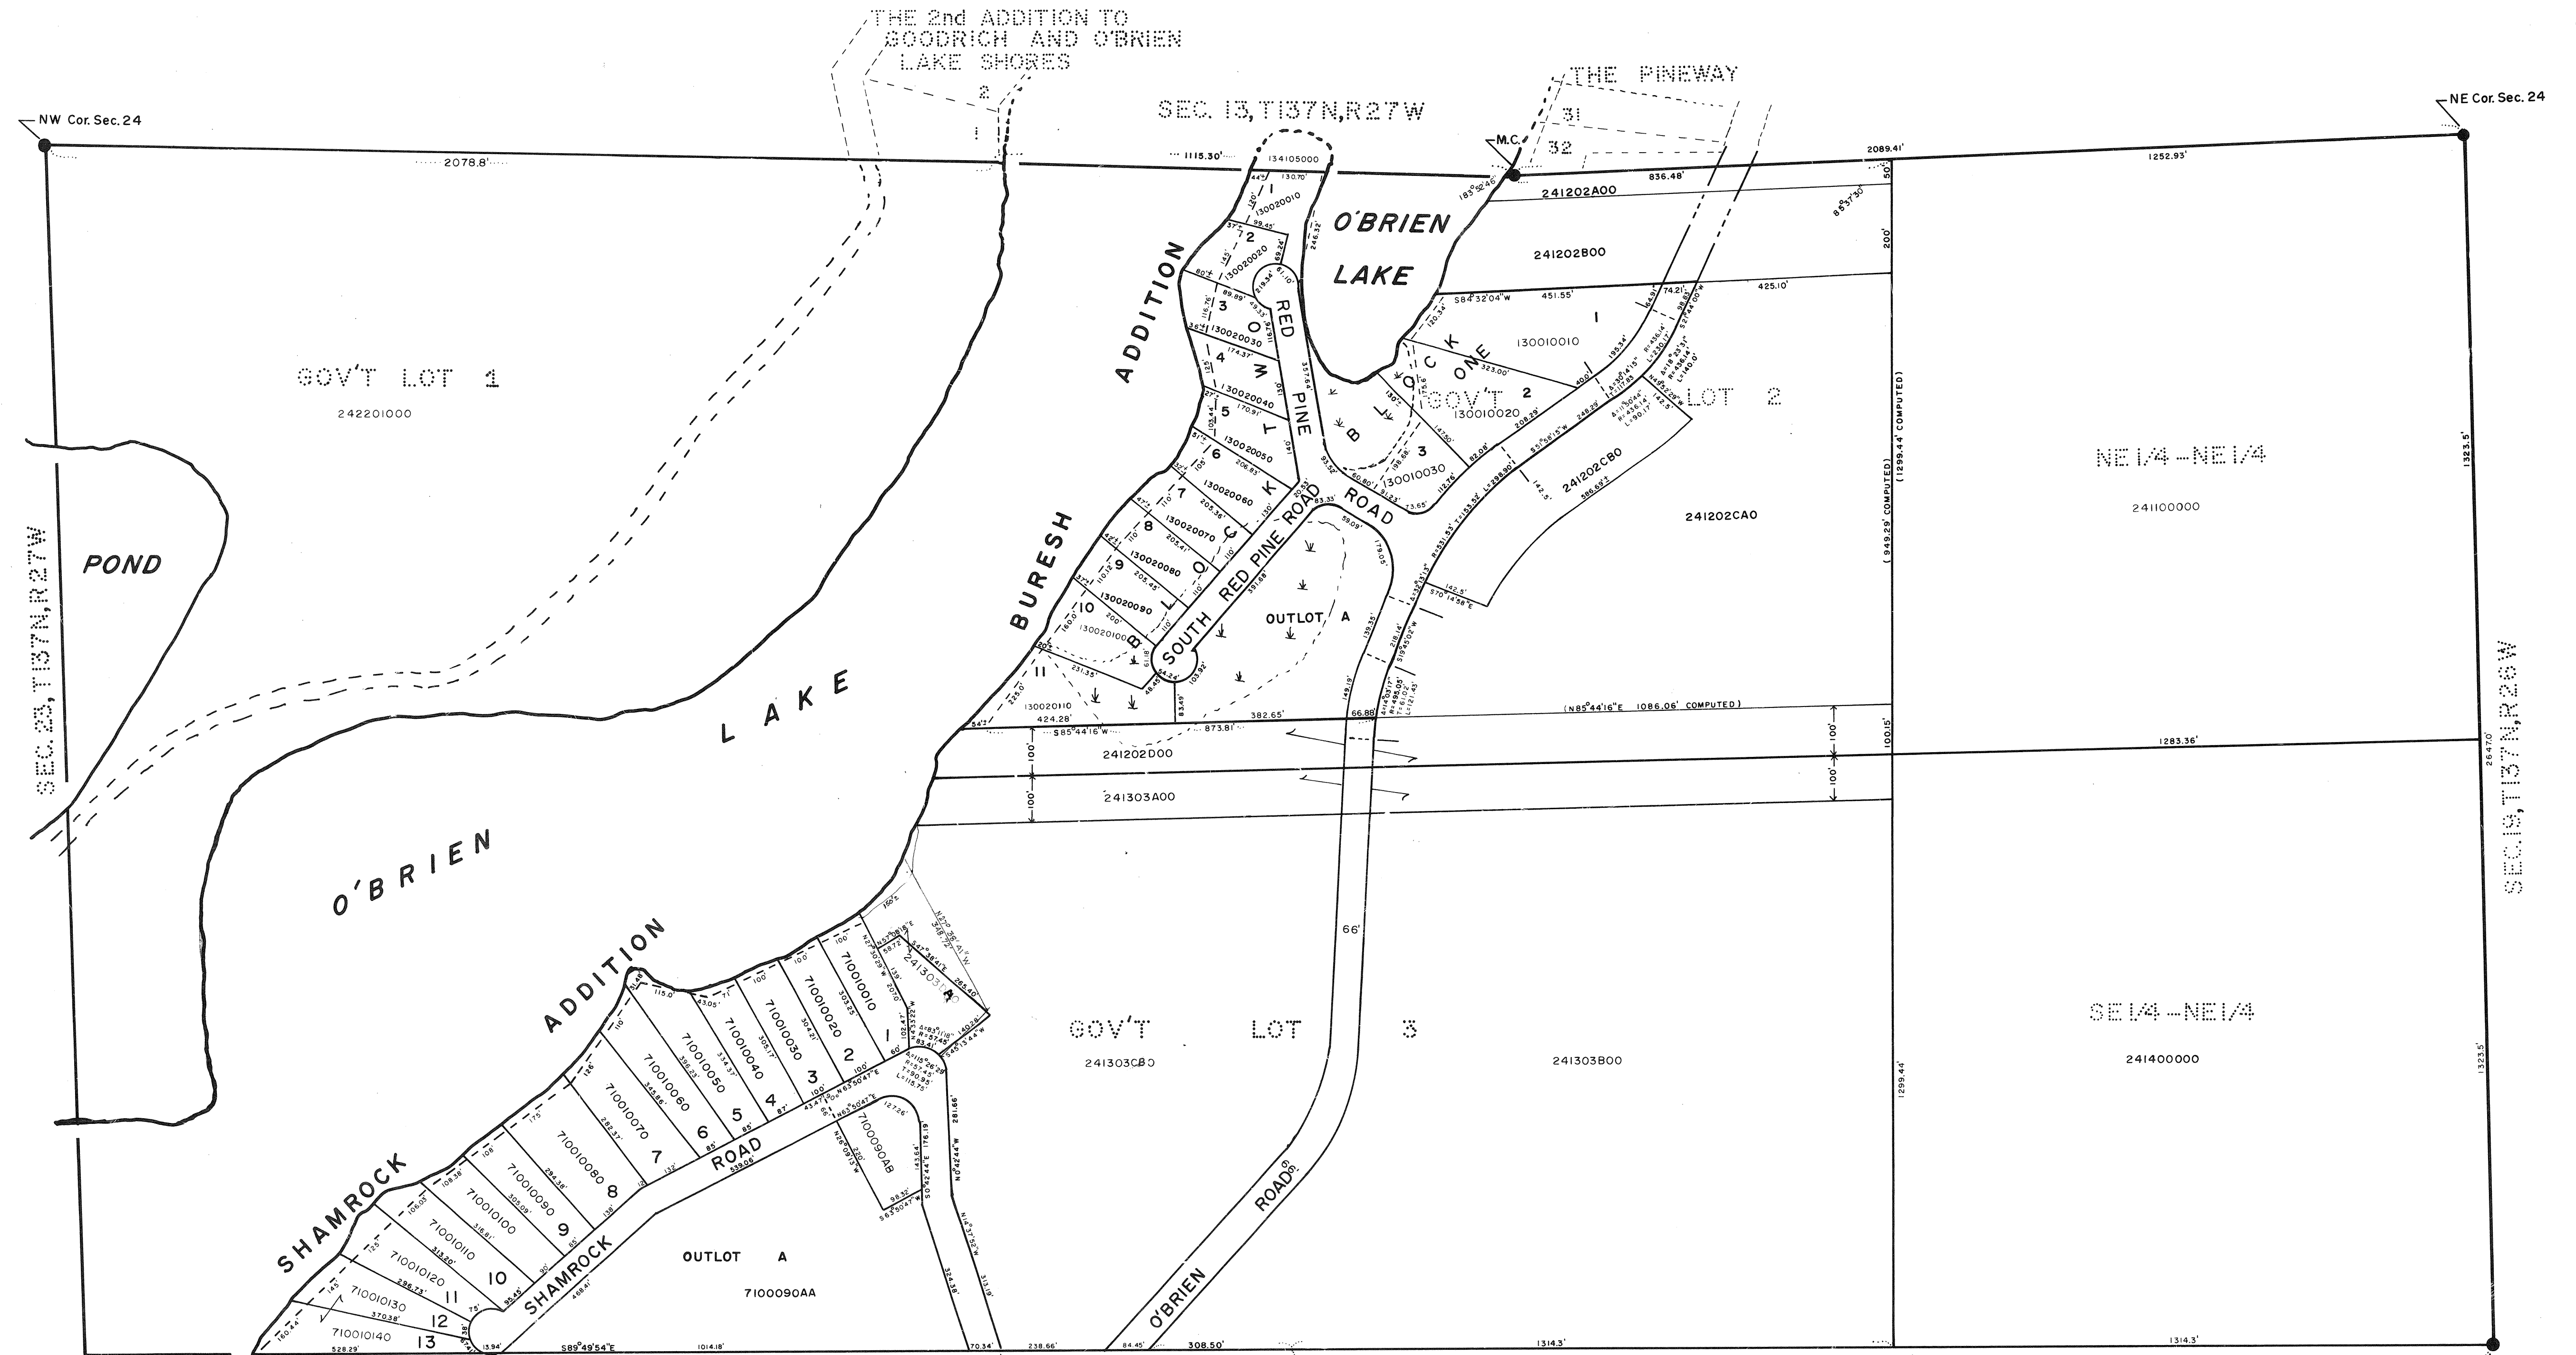


- ★ THIS HALF SECTION MAP IS TO BE USED FOR REFERENCE ONLY. IT IS NOT INTENDED TO BE AN ACCURATE BOUNDARY SURVEY. SAID MAP IS COMPILED FROM INFORMATION OF RECORD IN THE COUNTY AUDITOR, ENGINEER, RECORDER OR SURVEYOR OFFICES. THE COUNTY IS NOT RESPONSIBLE FOR ANY INACCURACIES HEREIN CONTAINED.
- ★ ALL NON-PLATTED LAND HAVING A NUMERICAL CODE ALSO HAS A "120" PREFIX AND A "008" SUFFIX. ADDED TO SAID CODE. THIS ADDITIONAL DATA MUST BE INCLUDED SO AS TO CONCORD WITH THE COUNTY AUDITOR'S "REAL ESTATE LEGAL DESCRIPTION REPORT".
- ★ ALL PLATTED LAND HAVING A NUMERICAL CODE ALSO HAS A "141" PREFIX AND A "009" SUFFIX ADDED TO SAID CODE. THIS ADDITIONAL DATA MUST BE USED SO AS TO CONCORD WITH THE COUNTY AUDITOR'S "REAL ESTATE LEGAL DESCRIPTION REPORT".

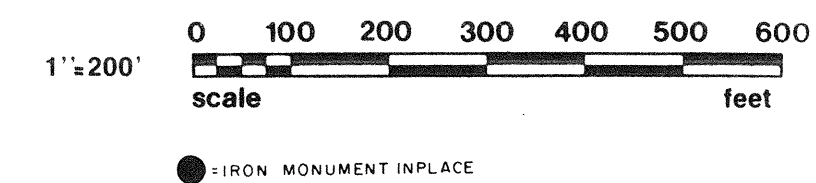

ANTHONY E. KERICK
CROW WING COUNTY SURVEYOR
MINNESOTA REG. NO.: 12266
MARCH 1989


SOUTH HALF OF SEC.24,T137N,R27W.

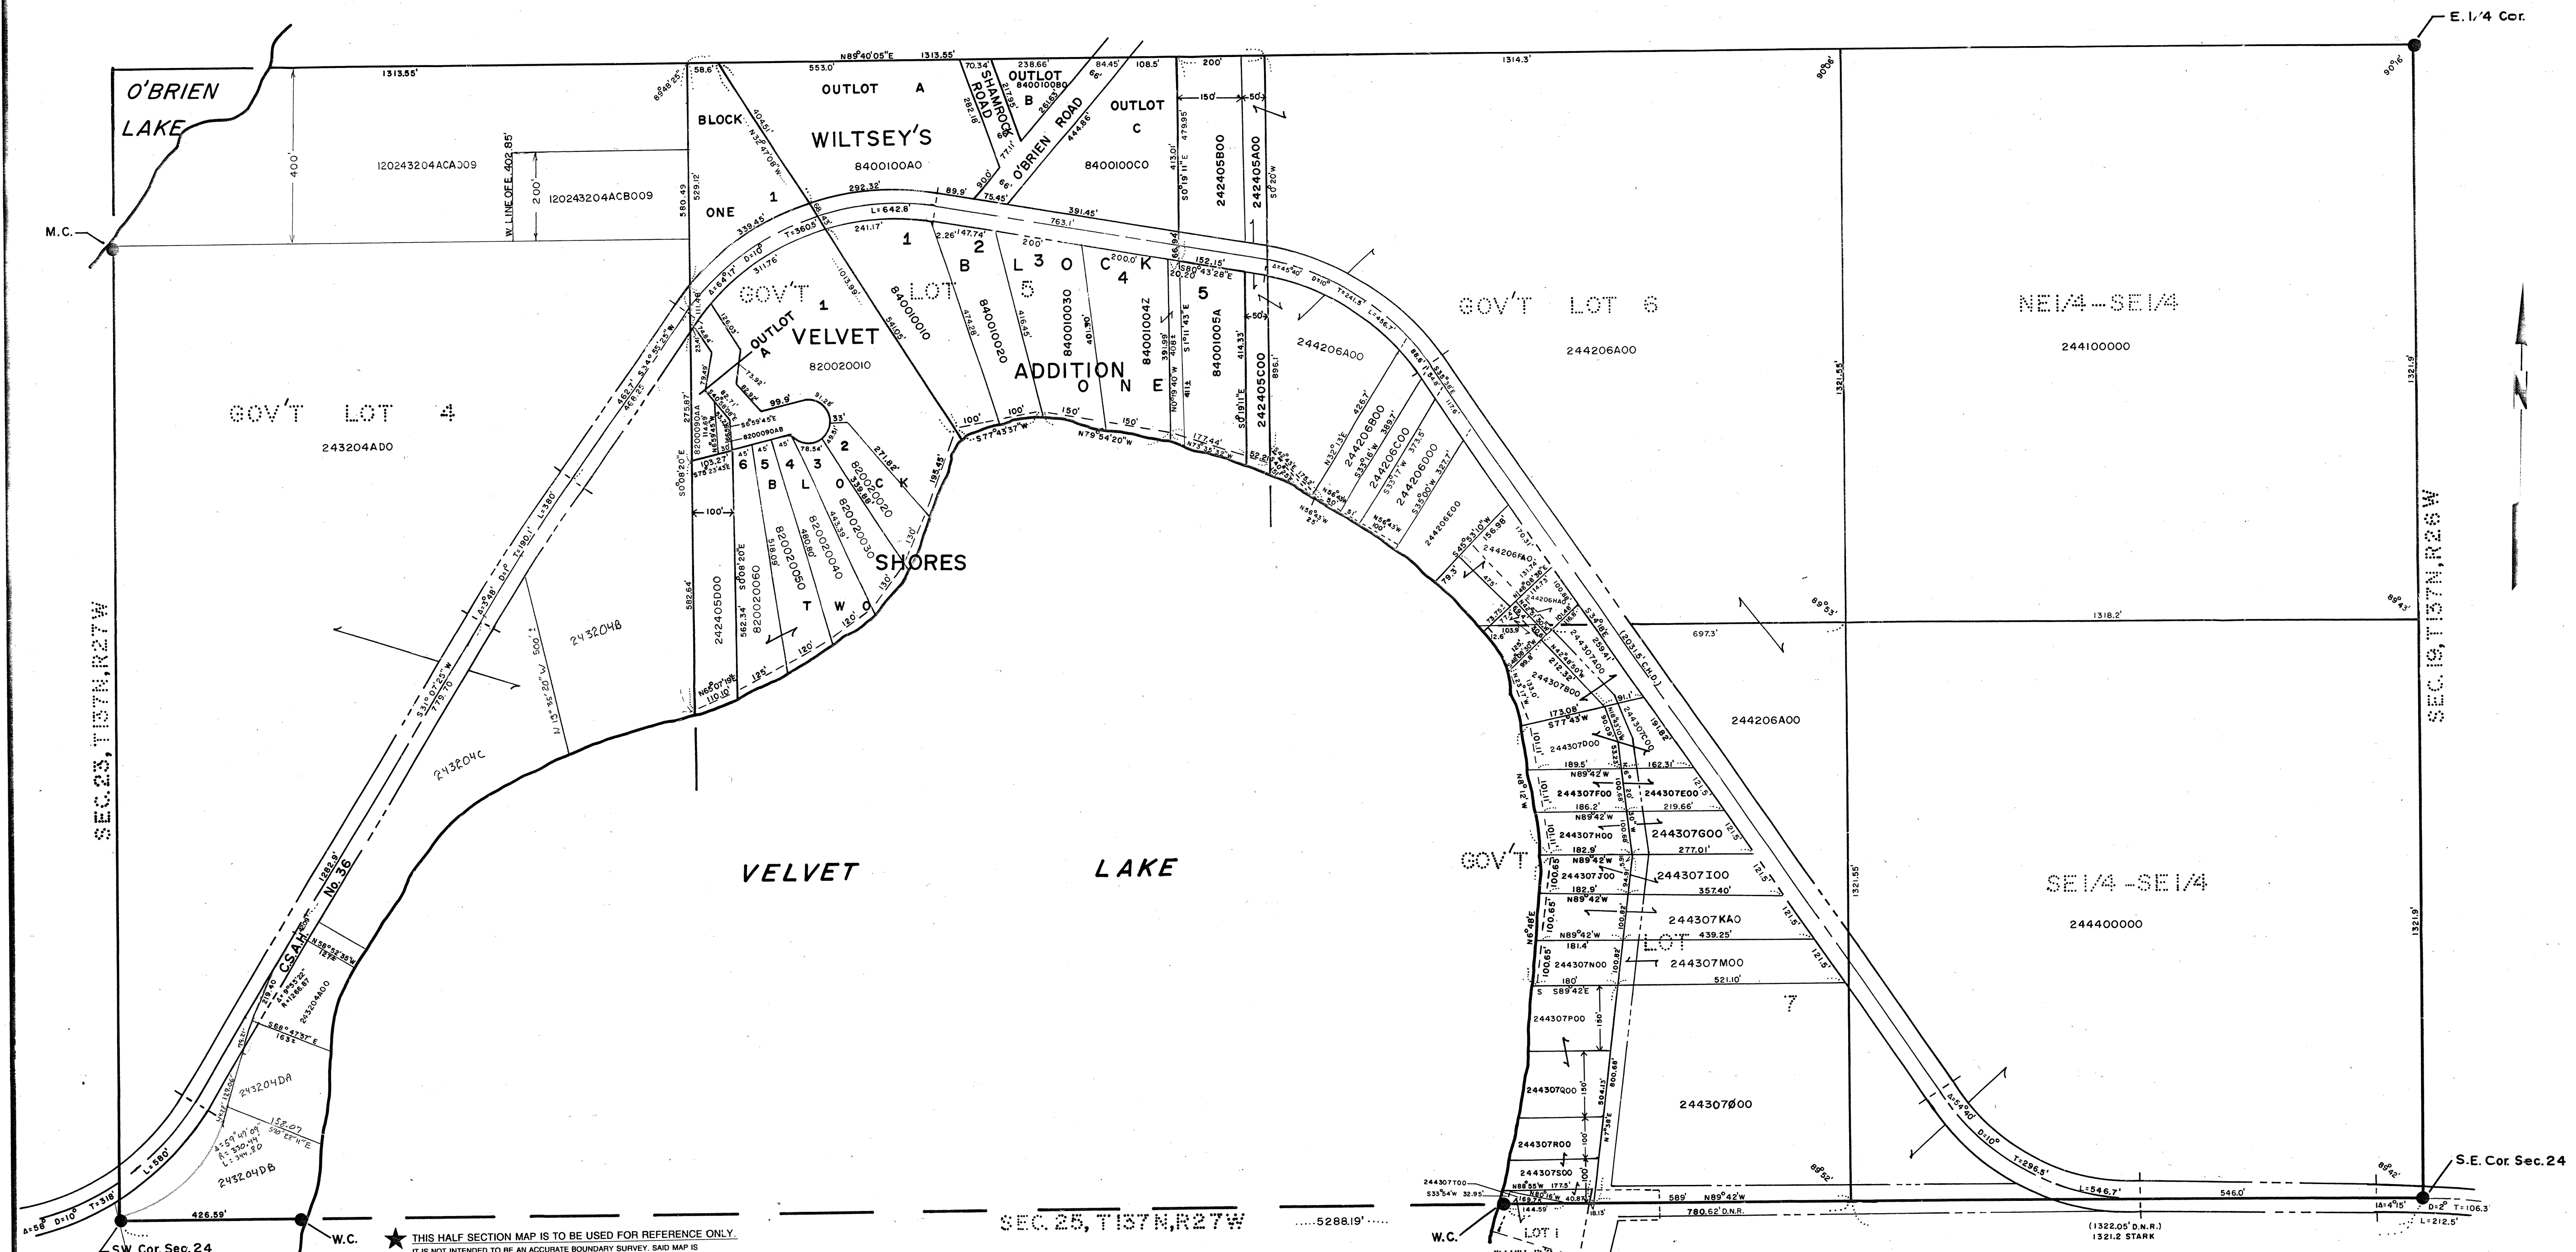

★ THIS HALF SECTION MAP IS TO BE USED FOR REFERENCE ONLY.
IT IS NOT INTENDED TO BE AN ACCURATE BOUNDARY SURVEY. SAID MAP IS
COMPILED FROM INFORMATION OF RECORD IN THE COUNTY AUDITOR, ENGINEER,
RECORDOR OR SURVEYOR OFFICES. THE COUNTY IS NOT RESPONSIBLE FOR ANY INACCURACIES
HEREIN CONTAINED.


★ ALL NON-PLATTED LAND HAVING A NUMERICAL CODE ALSO HAS
A "120" PREFIX AND A "009" SUFFIX ADDED TO SAID CODE. THIS
ADDITIONAL DATA MUST BE INCLUDED SO AS TO COINCIDE WITH THE COUNTY
AUDITOR'S "REAL ESTATE LEGAL DESCRIPTION REPORT."

★ ALL PLATTED LAND HAVING A NUMERICAL CODE ALSO HAS A
"41" PREFIX AND A "009" SUFFIX ADDED TO SAID CODE. THIS
ADDITIONAL DATA MUST BE USED SO AS TO COINCIDE WITH THE
COUNTY AUDITOR'S "REAL ESTATE LEGAL DESCRIPTION REPORT."

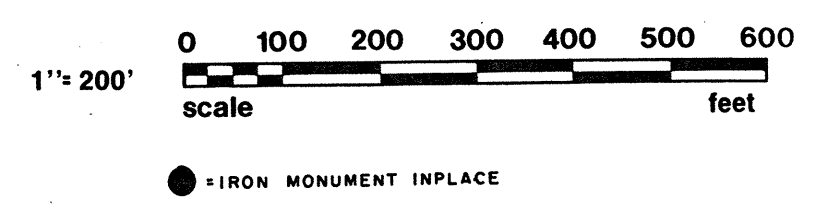

ANTHONY E. KERICK
CROW WING COUNTY SURVEYOR
MINNESOTA REG. NO.: 12266
MARCH 1989 9/1/94
REVISED JULY 27, 1992, 2/9/93-12/32/93

NORTH HALF OF SEC. 25, T 137N, R 27W.

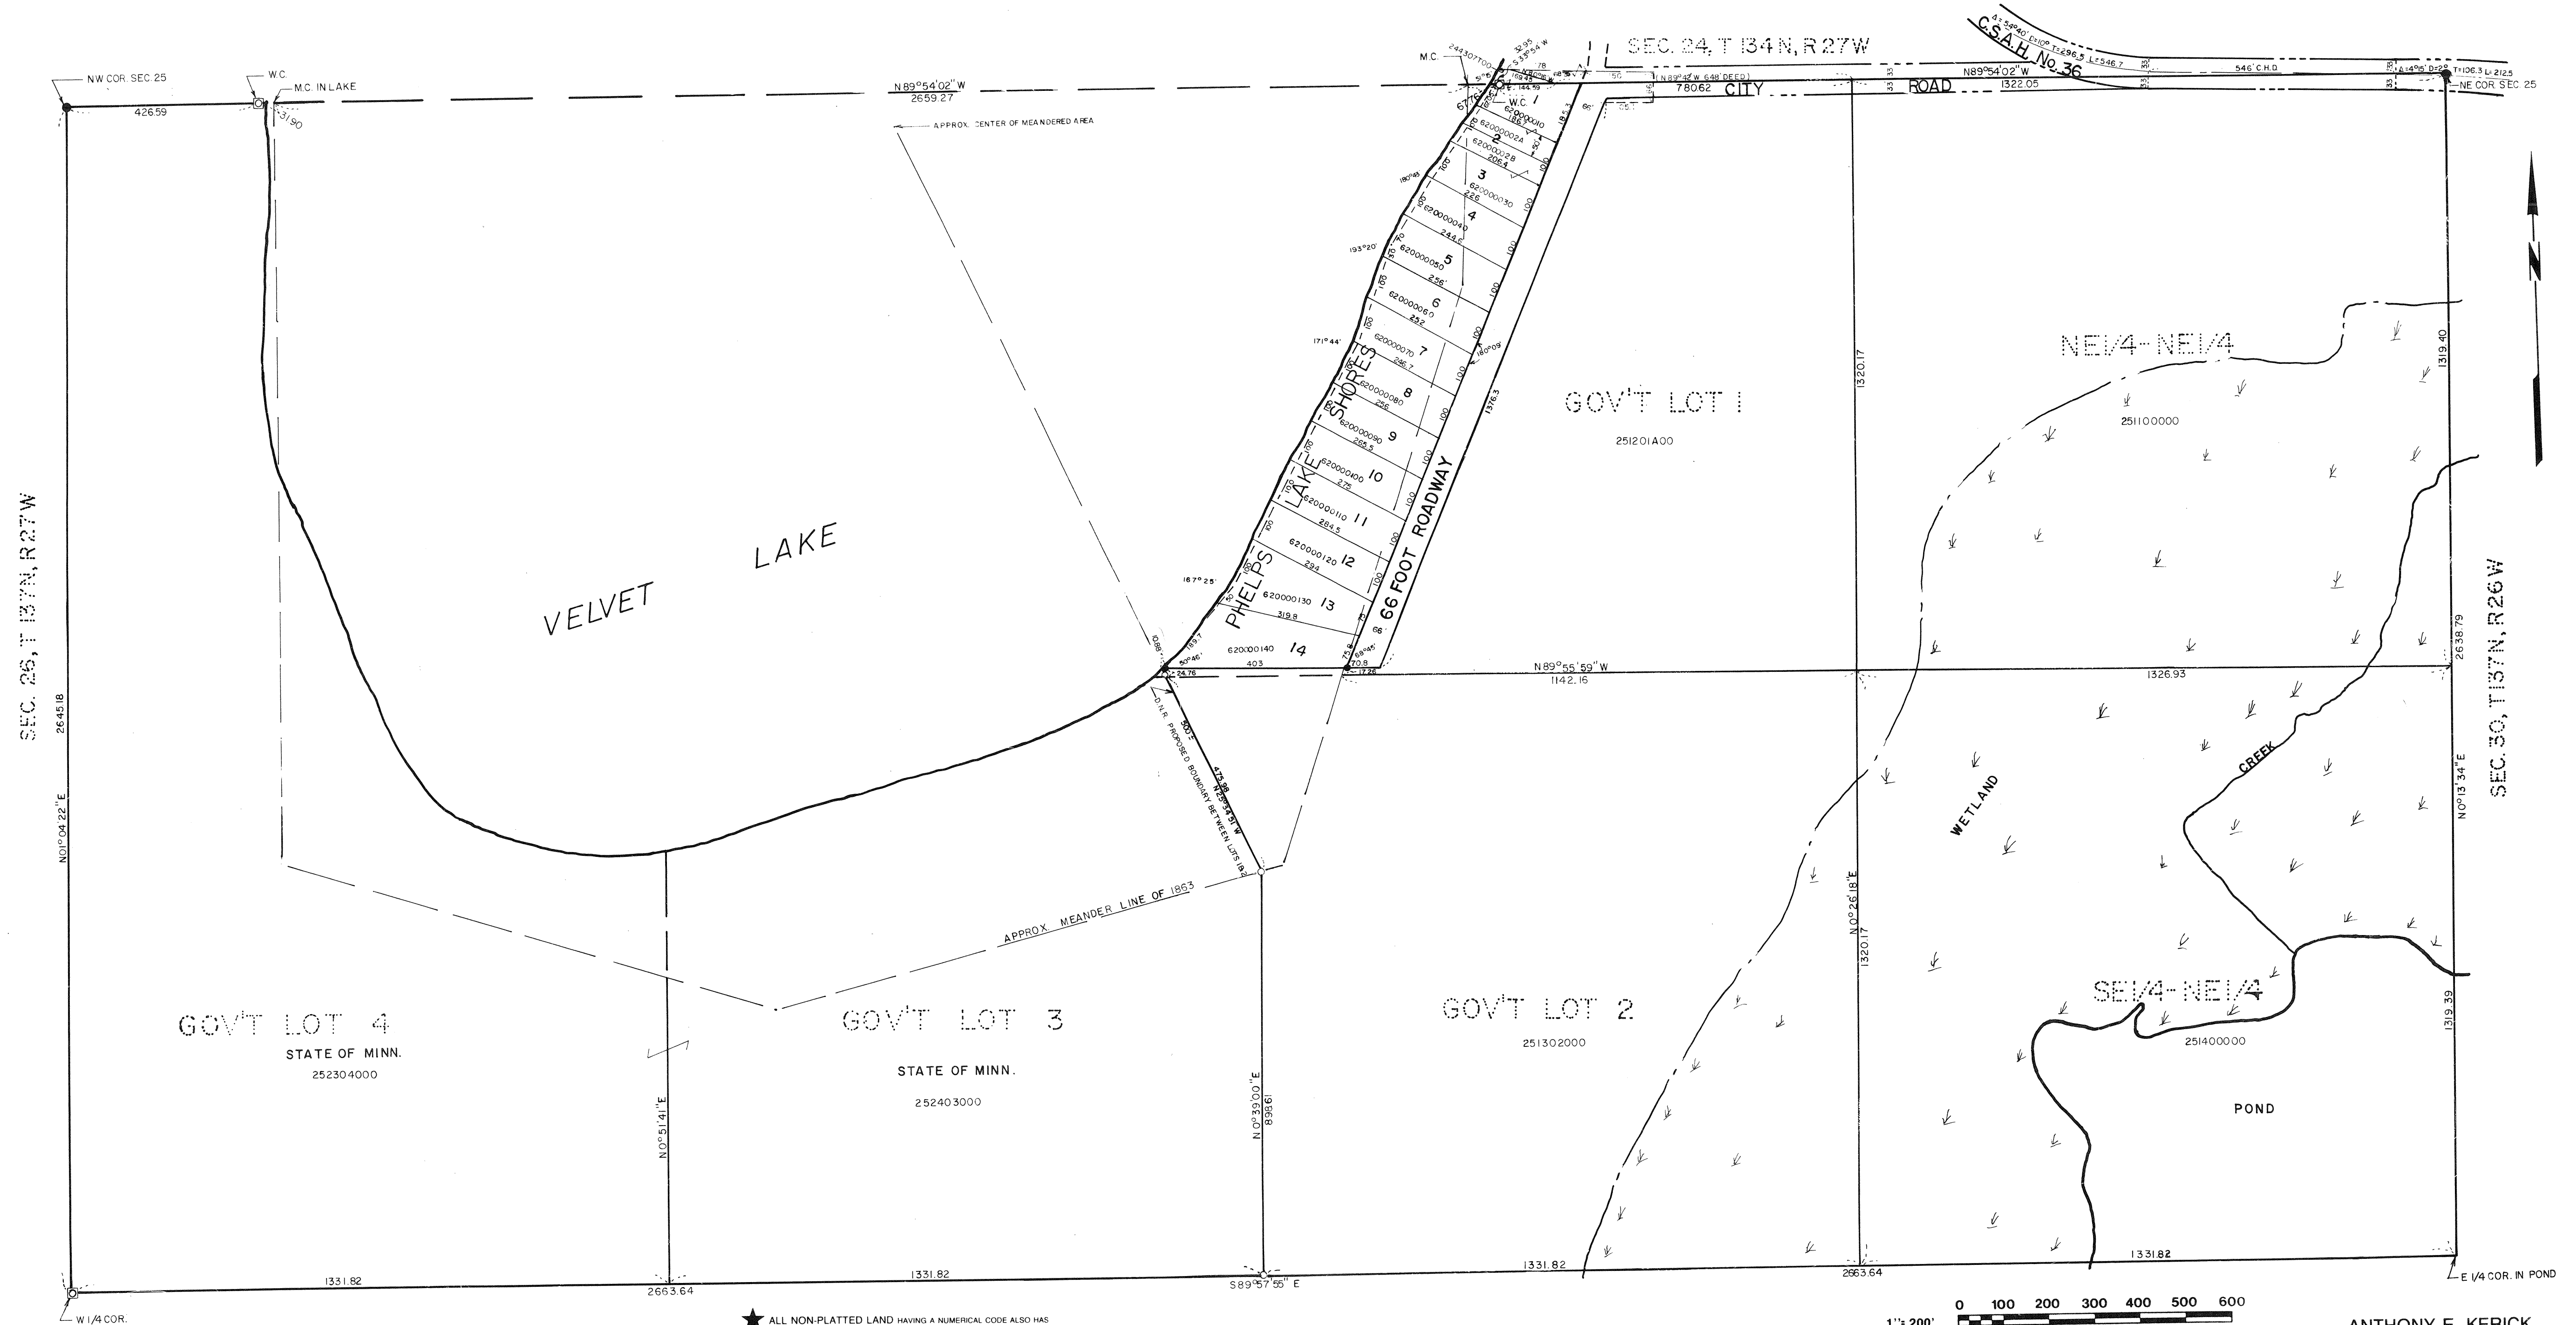

★ THIS HALF SECTION MAP IS TO BE USED FOR REFERENCE ONLY. IT IS NOT INTENDED TO BE AN ACCURATE BOUNDARY SURVEY. SAID MAP IS COMPILED FROM INFORMATION OF RECORD IN THE COUNTY AUDITOR, ENGINEER, RECORDER OR SURVEYOR OFFICES. THE COUNTY IS NOT RESPONSIBLE FOR ANY INACCURACIES HEREIN CONTAINED.

★ ALL NON-PLATTED LAND HAVING A NUMERICAL CODE ALSO HAS A "20" PREFIX AND A "009" SUFFIX ADDED TO SAID CODE. THIS ADDITIONAL DATA MUST BE INCLUDED SO AS TO COINCIDE WITH THE COUNTY AUDITOR'S "REAL ESTATE LEGAL DESCRIPTION REPORT."


★ ALL PLATTED LAND HAVING A NUMERICAL CODE ALSO HAS A "141" PREFIX AND A "009" SUFFIX ADDED TO SAID CODE. THIS ADDITIONAL DATA MUST BE USED SO AS TO COINCIDE WITH THE COUNTY AUDITOR'S "REAL ESTATE LEGAL DESCRIPTION REPORT."

1"=200'
scale
0 100 200 300 400 500 600
feet


○ D.N.R. SURVEY MARKER
○ D.N.R. PROPERTY MONUMENT
● IRON PIPE IN PLACE

ANTHONY E. KERICK
CROW WING COUNTY SURVEYOR
MINNESOTA REG. NO.: 12266
MARCH, 1989


SOUTH HALF OF SEC. 25, T 137N, R 27W.

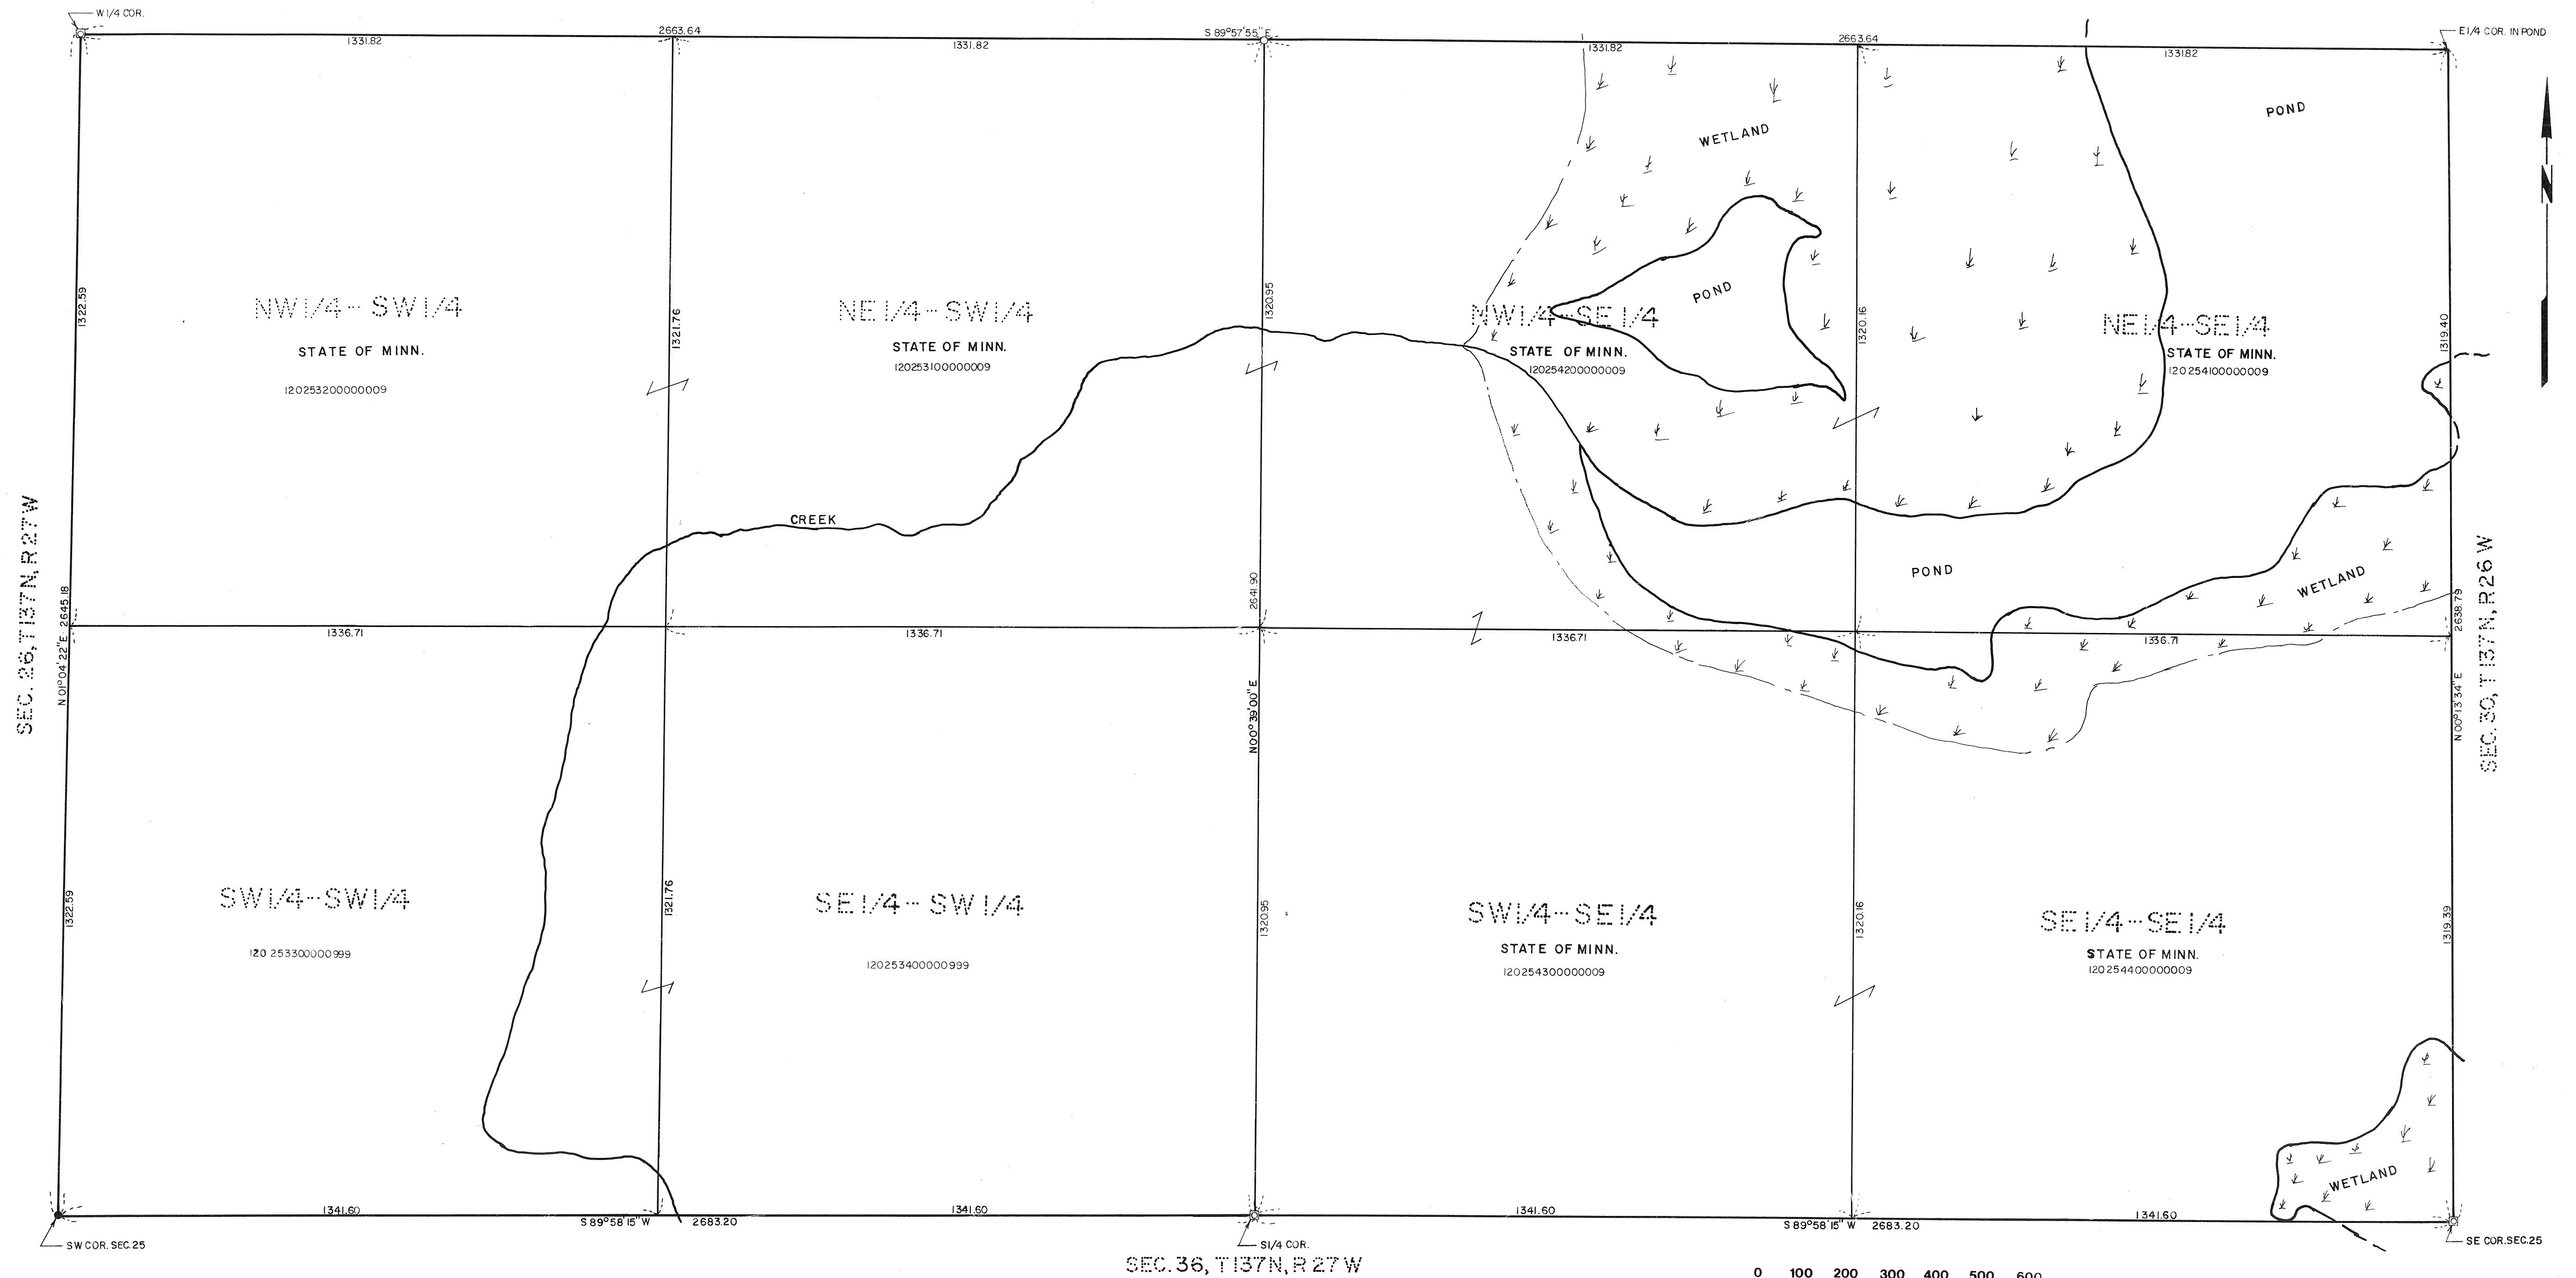


★ THIS HALF SECTION MAP IS TO BE USED FOR REFERENCE ONLY.
IT IS NOT INTENDED TO BE AN ACCURATE BOUNDARY SURVEY. SAID MAP IS
COMPILED FROM INFORMATION OF RECORD IN THE COUNTY AUDITOR, ENGINEER,
RECORDER OR SURVEYOR OFFICES. THE COUNTY IS NOT RESPONSIBLE FOR ANY INACCURACIES
HEREIN CONTAINED.

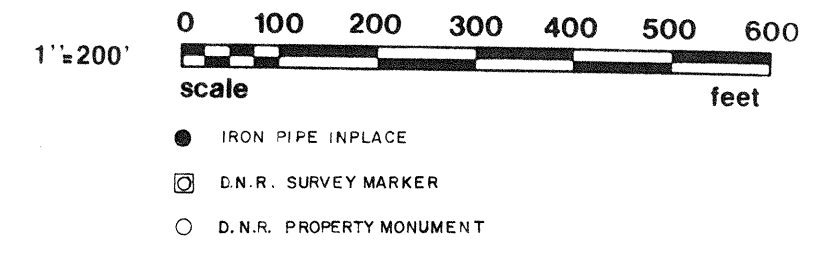

ANTHONY E. KERICK
CROW WING COUNTY SURVEYOR
MINNESOTA REG. NO.: 12266
MARCH, 1989

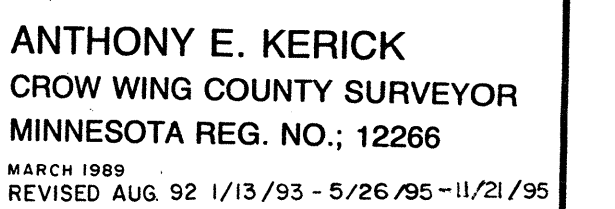

SOUTH HALF OF SEC. 29, T137N, R27W.

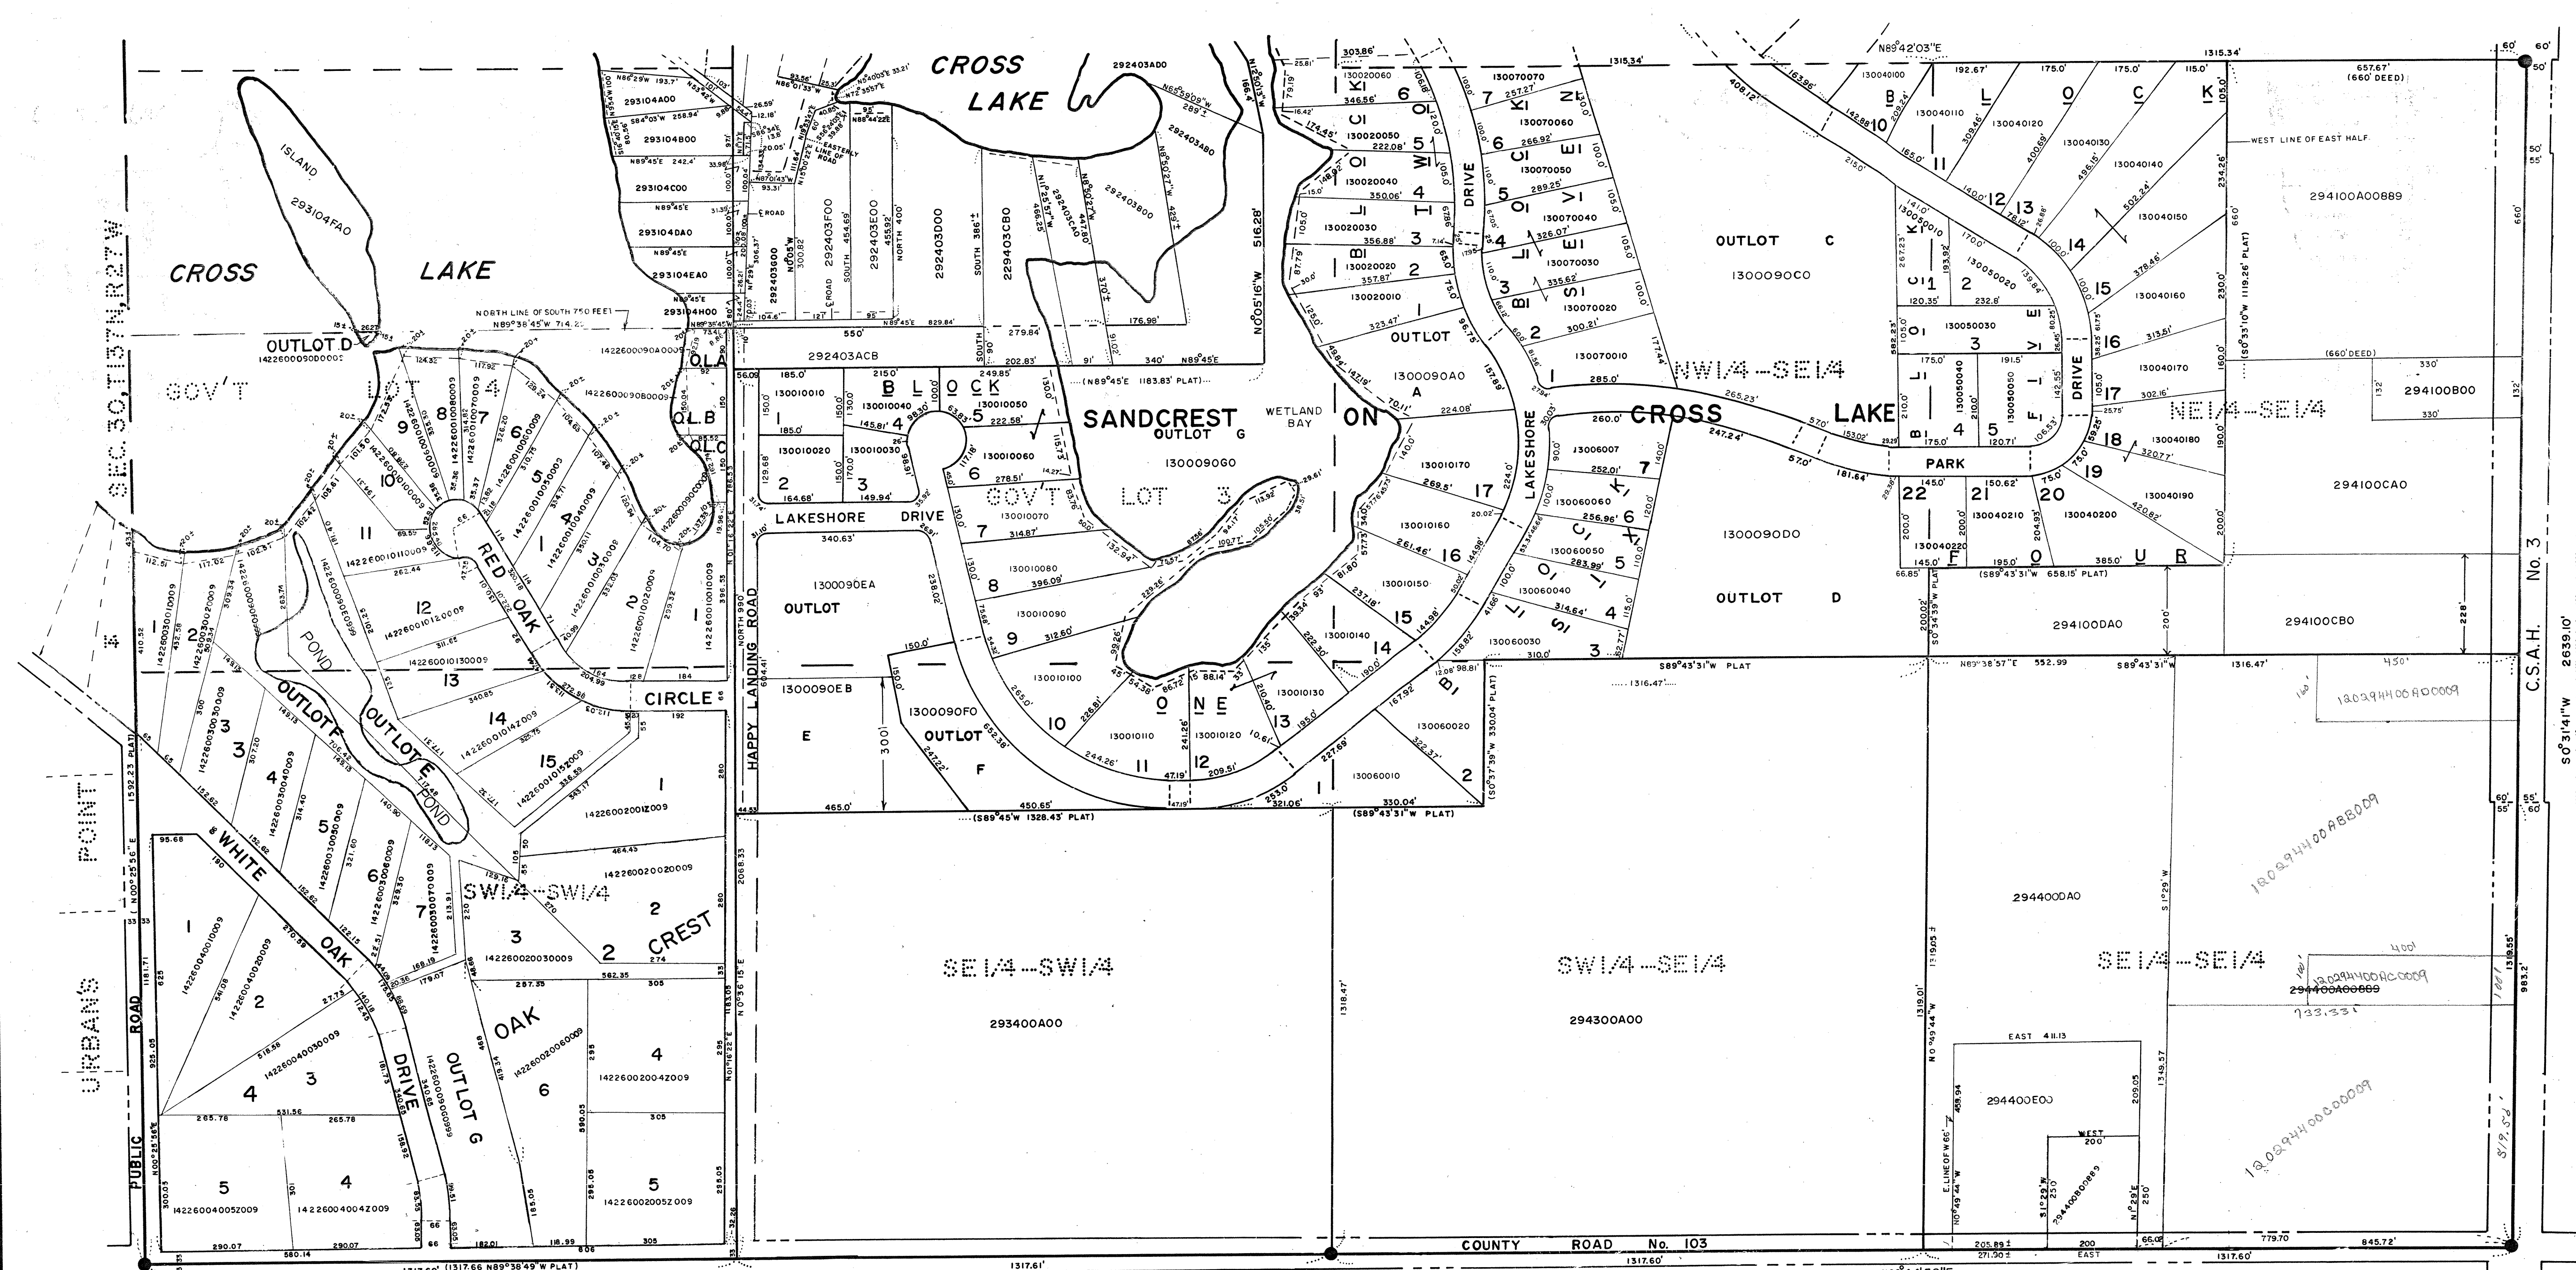


★ THIS HALF SECTION MAP IS TO BE USED FOR REFERENCE ONLY. IT IS NOT INTENDED TO BE AN ACCURATE BOUNDARY SURVEY. SAID MAP IS COMPILED FROM INFORMATION OF RECORD IN THE COUNTY AUDITOR, ENGINEER, RECORDER OR SURVEYOR OFFICES. THE COUNTY IS NOT RESPONSIBLE FOR ANY INACCURACIES HEREIN CONTAINED.

★ ALL NON-PLATTED LAND HAVING A NUMERICAL CODE ALSO HAS A "120" PREFIX AND A "000" SUFFIX ADDED TO SAID CODE. THIS ADDITIONAL DATA MUST BE INCLUDED SO AS TO COINCIDE WITH THE COUNTY AUDITOR'S "REAL ESTATE LEGAL DESCRIPTION REPORT," UNLESS SUFFIX ENDS IN "889".

★ ALL PLATTED LAND HAVING A NUMERICAL CODE ALSO HAS A "142" PREFIX AND A "000" SUFFIX ADDED TO SAID CODE. THIS ADDITIONAL DATA MUST BE USED SO AS TO COINCIDE WITH THE COUNTY AUDITOR'S "REAL ESTATE LEGAL DESCRIPTION REPORT."

SEC. 32, T137N, R27W

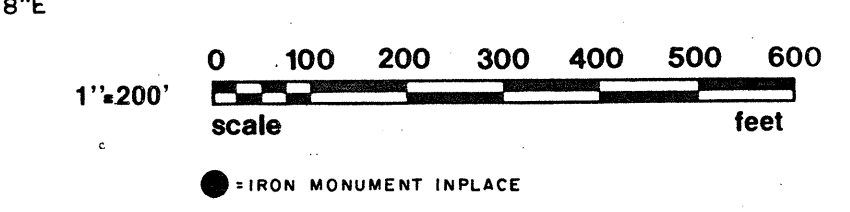


ANTHONY E. KERICK
CROW WING COUNTY SURVEYOR
MINNESOTA REG. NO.; 12266
MARCH 1989
REVISED JULY 24, 1992 - 12/28/93
REVISED 7/20/93 - 6/23/97

Sec. 30



120305

SOUTH HALF OF SEC. 30, T137N, R27W.

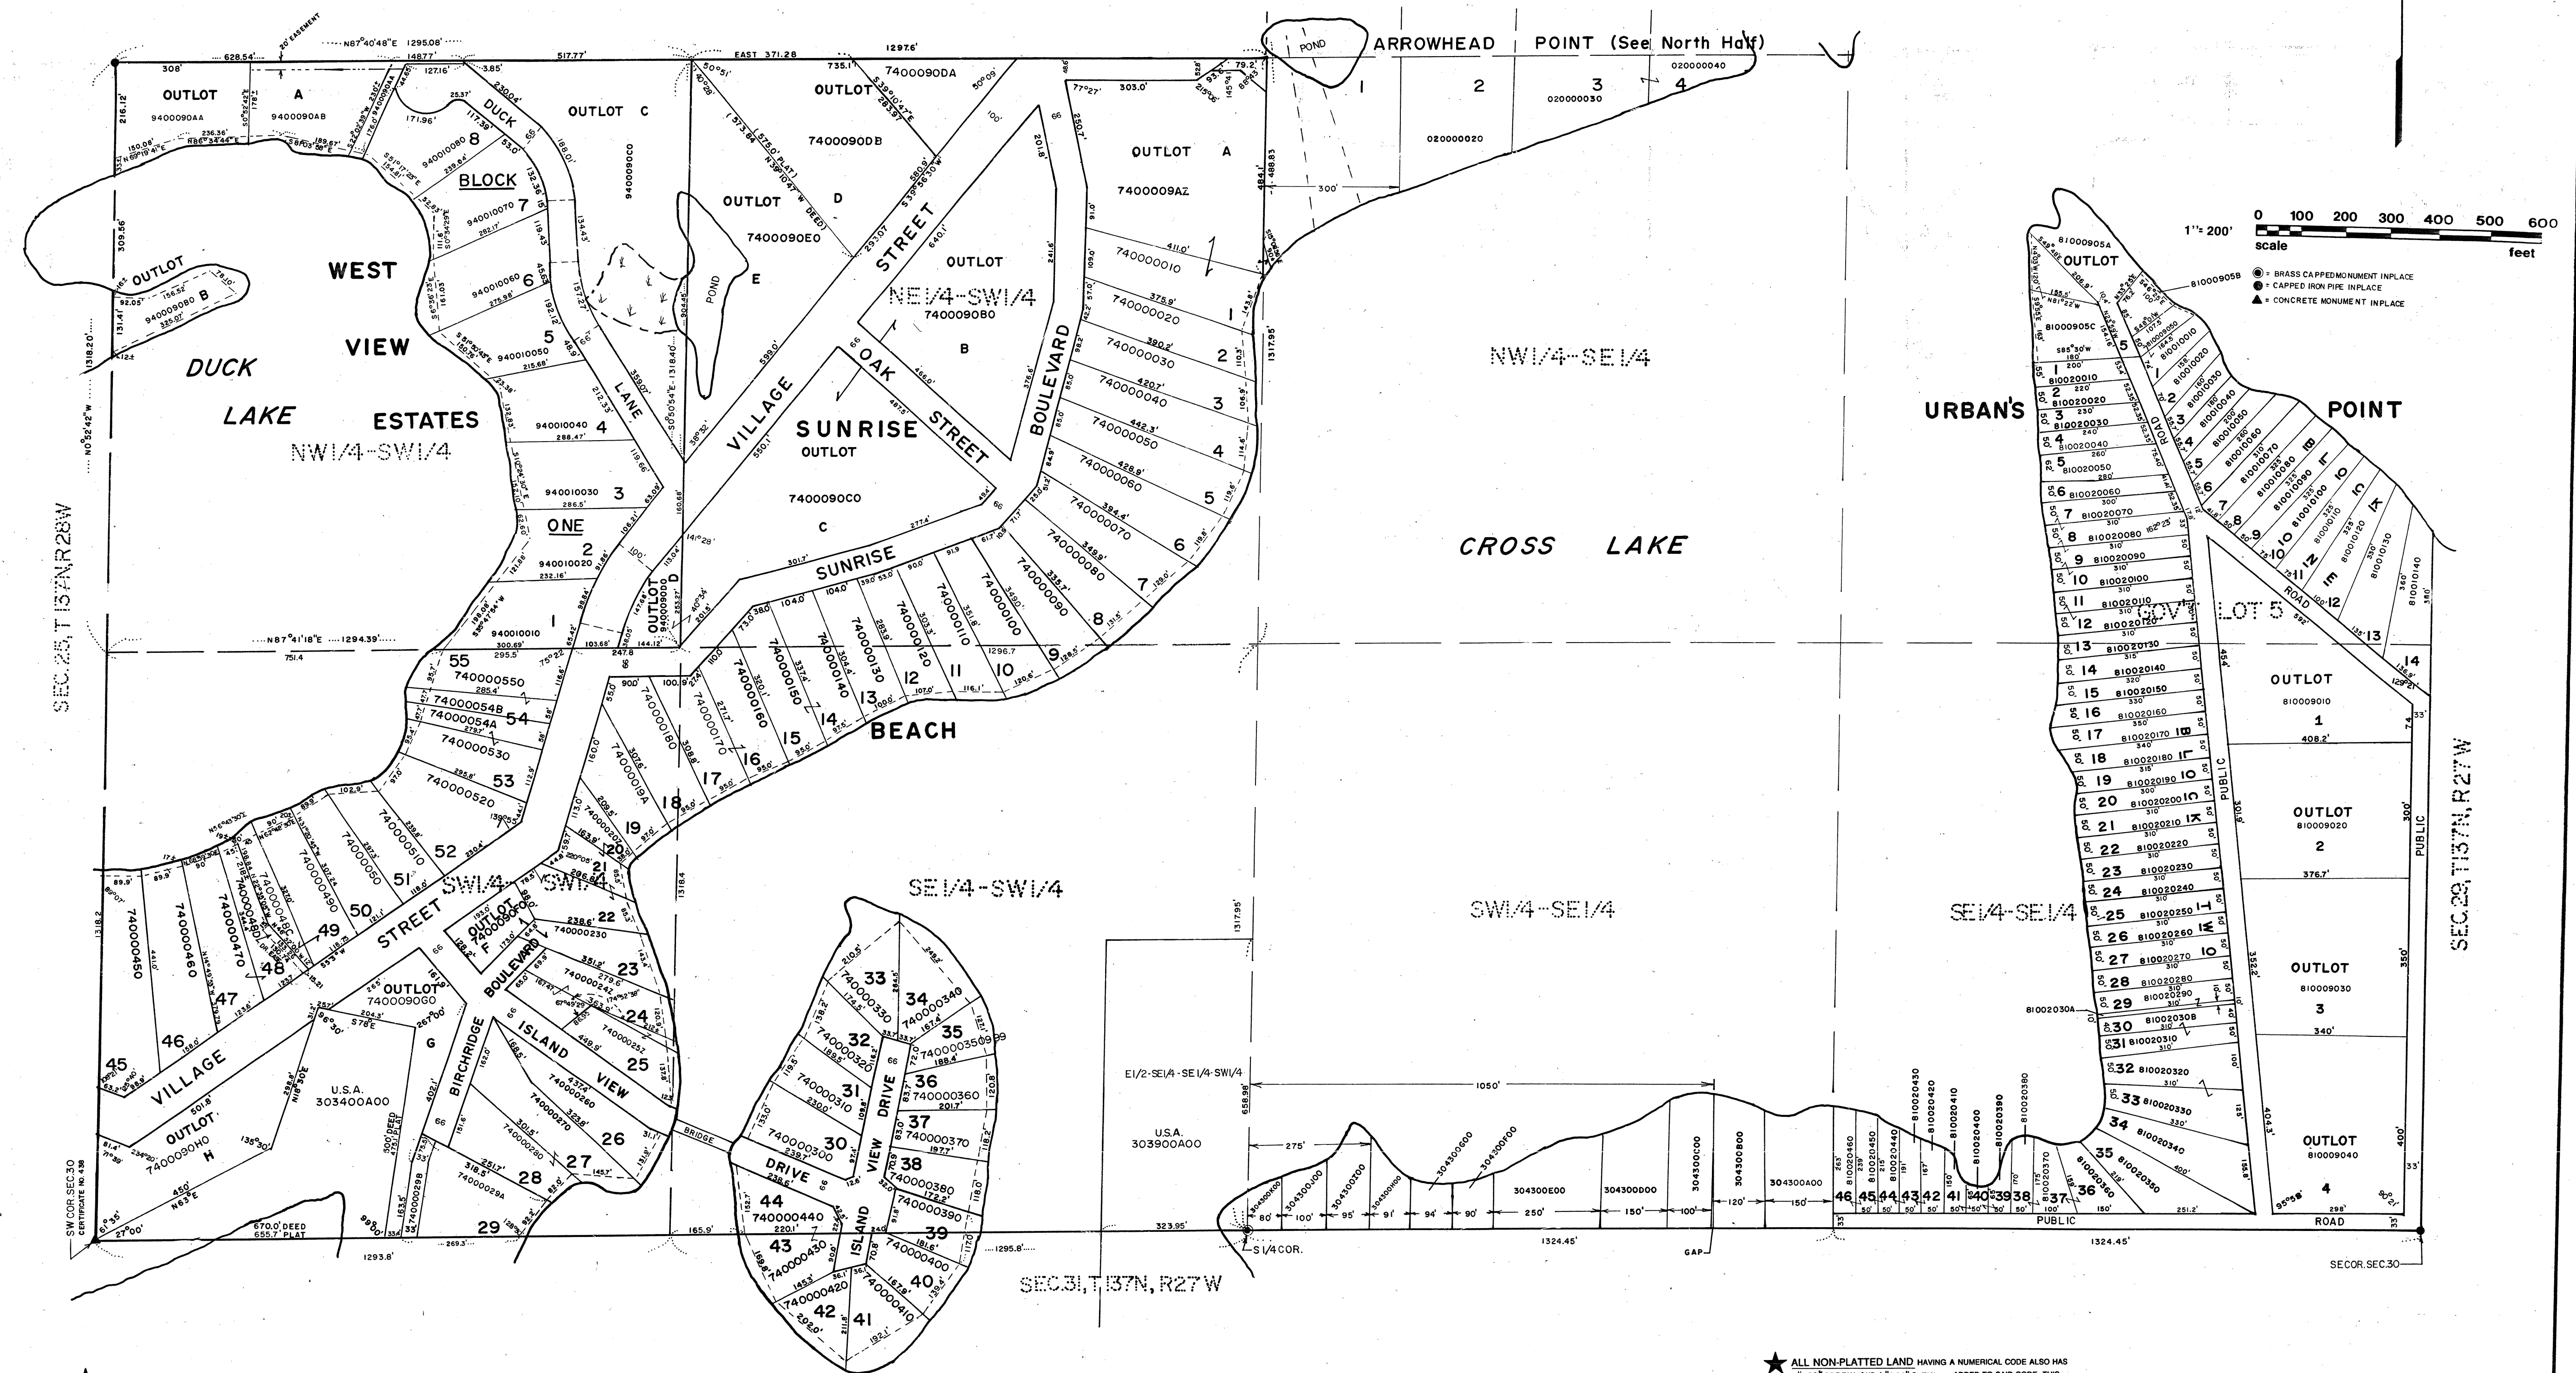

★ THIS HALF SECTION MAP IS TO BE USED FOR REFERENCE ONLY.
IT IS NOT INTENDED TO BE AN ACCURATE BOUNDARY SURVEY. SAID MAP IS
COMPILED FROM INFORMATION OF RECORD IN THE COUNTY AUDITOR'S OFFICE,
RECORDED OR SURVEYOR OFFICES. THE COUNTY IS NOT RESPONSIBLE FOR ANY INACCURACIES
HEREIN CONTAINED.


★ ALL NON-PLATTED LAND HAVING A NUMERICAL CODE ALSO HAS
A "120" PREFIX AND A "000" SUFFIX. ADDED TO SAID CODE. THIS
ADDITIONAL DATA MUST BE INCLUDED SO AS TO COINCIDE WITH THE COUNTY
AUDITOR'S "REAL ESTATE LEGAL DESCRIPTION REPORT."

★ ALL PLATTED LAND HAVING A NUMERICAL CODE ALSO HAS A
"141" PREFIX AND A "000" SUFFIX. ADDED TO SAID CODE. THIS
ADDITIONAL DATA MUST BE USED SO AS TO COINCIDE WITH THE
COUNTY AUDITOR'S "REAL ESTATE LEGAL DESCRIPTION REPORT."
UNLESS SUFFIX ENDS IN "999".

ANTHONY E. KERICK
CROW WING COUNTY SURVEYOR
MINNESOTA REG. NO.: 12266
MARCH, 1989
REVISED 1/13/93 - 9/2/94 - 6/20/96 - 9/23/96

SEC. 30


NORTH HALF OF SEC. 31, T 137N, R 27W.

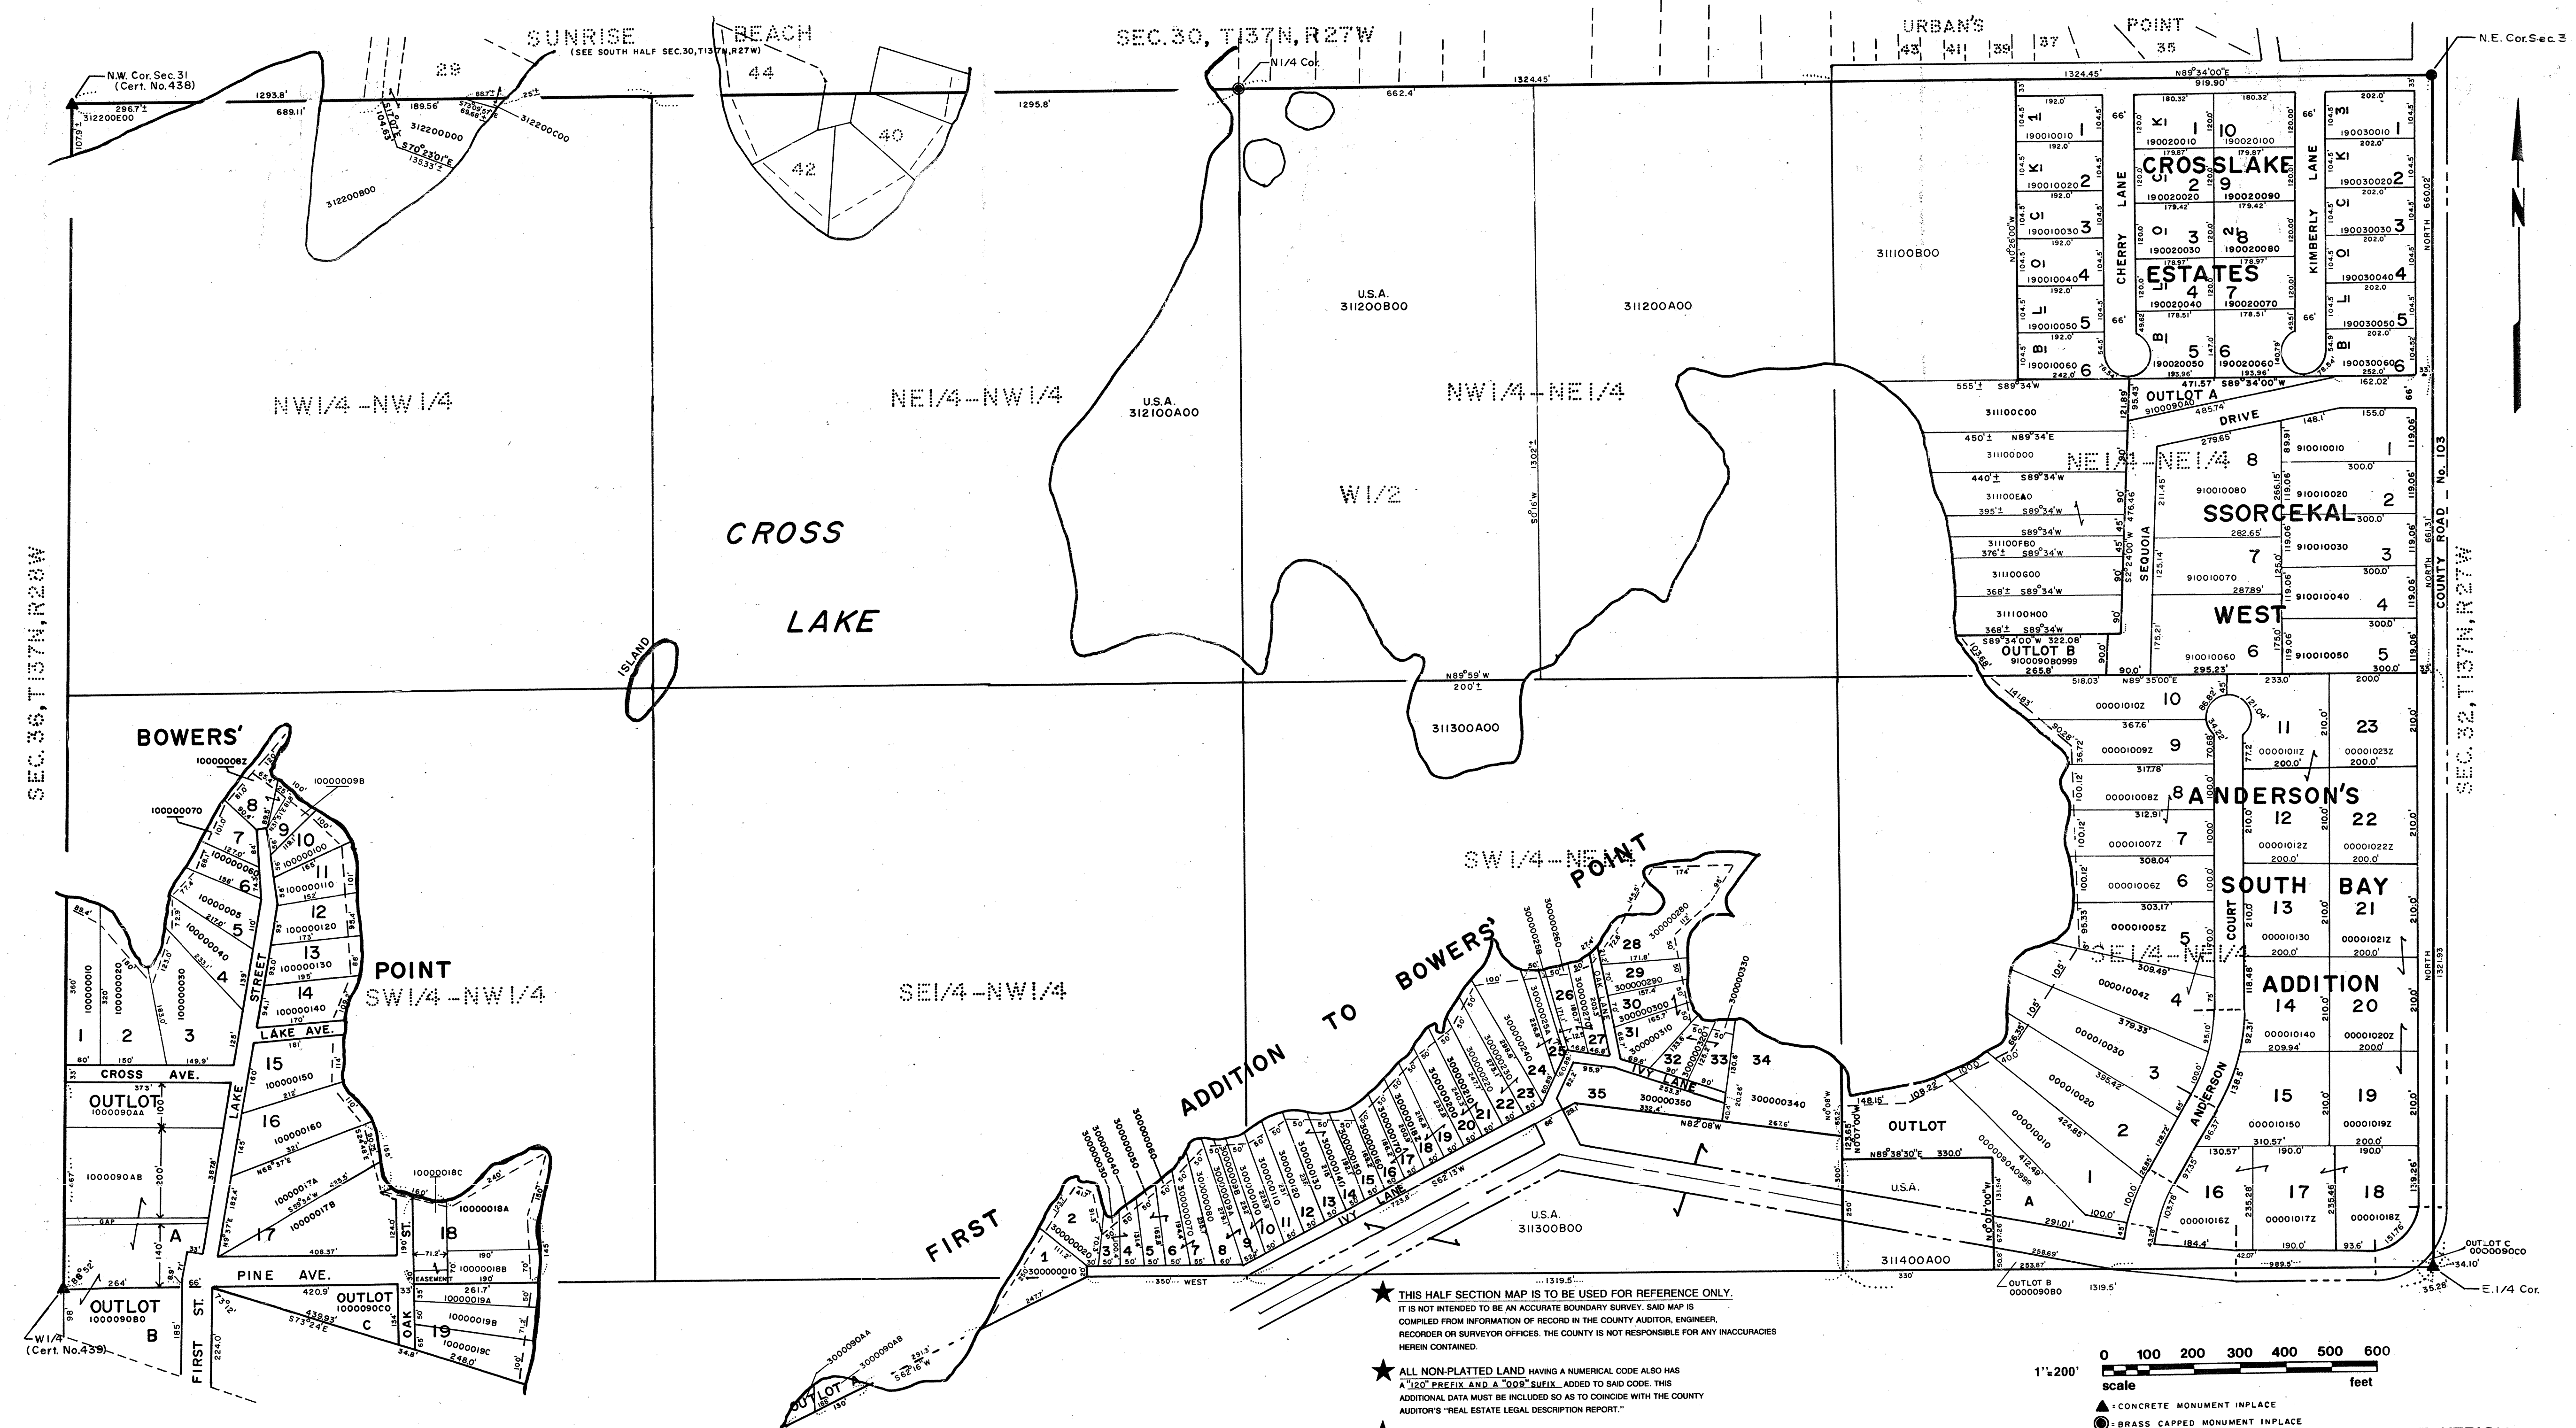

★ THIS HALF SECTION MAP IS TO BE USED FOR REFERENCE ONLY.
IT IS NOT INTENDED TO BE AN ACCURATE BOUNDARY SURVEY. SAID MAP IS
COMPILED FROM INFORMATION OF RECORD IN THE COUNTY AUDITOR, ENGINEER,
RECORDER OR SURVEYOR OFFICES. THE COUNTY IS NOT RESPONSIBLE FOR ANY INACCURACIES
HEREIN CONTAINED.

★ ALL NON-PLATTED LAND HAVING A NUMERICAL CODE ALSO HAS
A "100" PREFIX AND A "000" SUFFIX. ADDED TO SAID CODE. THIS
ADDITIONAL DATA MUST BE INCLUDED SO AS TO CONCORD WITH THE COUNTY
AUDITOR'S "REAL ESTATE LEGAL DESCRIPTION REPORT."


★ ALL PLATTED LAND HAVING A NUMERICAL CODE ALSO HAS A
"141" PREFIX AND A "000" SUFFIX. ADDED TO SAID CODE. THIS
ADDITIONAL DATA MUST BE USED SO AS TO CONCORD WITH THE
COUNTY AUDITOR'S "REAL ESTATE LEGAL DESCRIPTION REPORT." UNLESS SUFFIX ENDS IN "999".

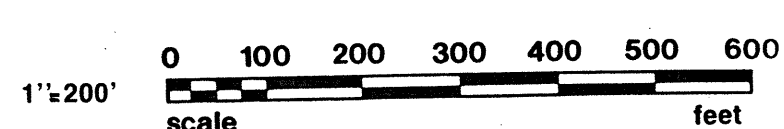

- ▲ CONCRETE MONUMENT IN PLACE
- BRASS CAPPED MONUMENT IN PLACE
- IRON MONUMENT IN PLACE

ANTHONY E. KERICK
CROW WING COUNTY SURVEYOR
MINNESOTA REG. NO.: 12266
APRIL, 1999
REVISED 2/9/95-12/22/95


SOUTH HALF OF SEC. 31, T137N, R27W.

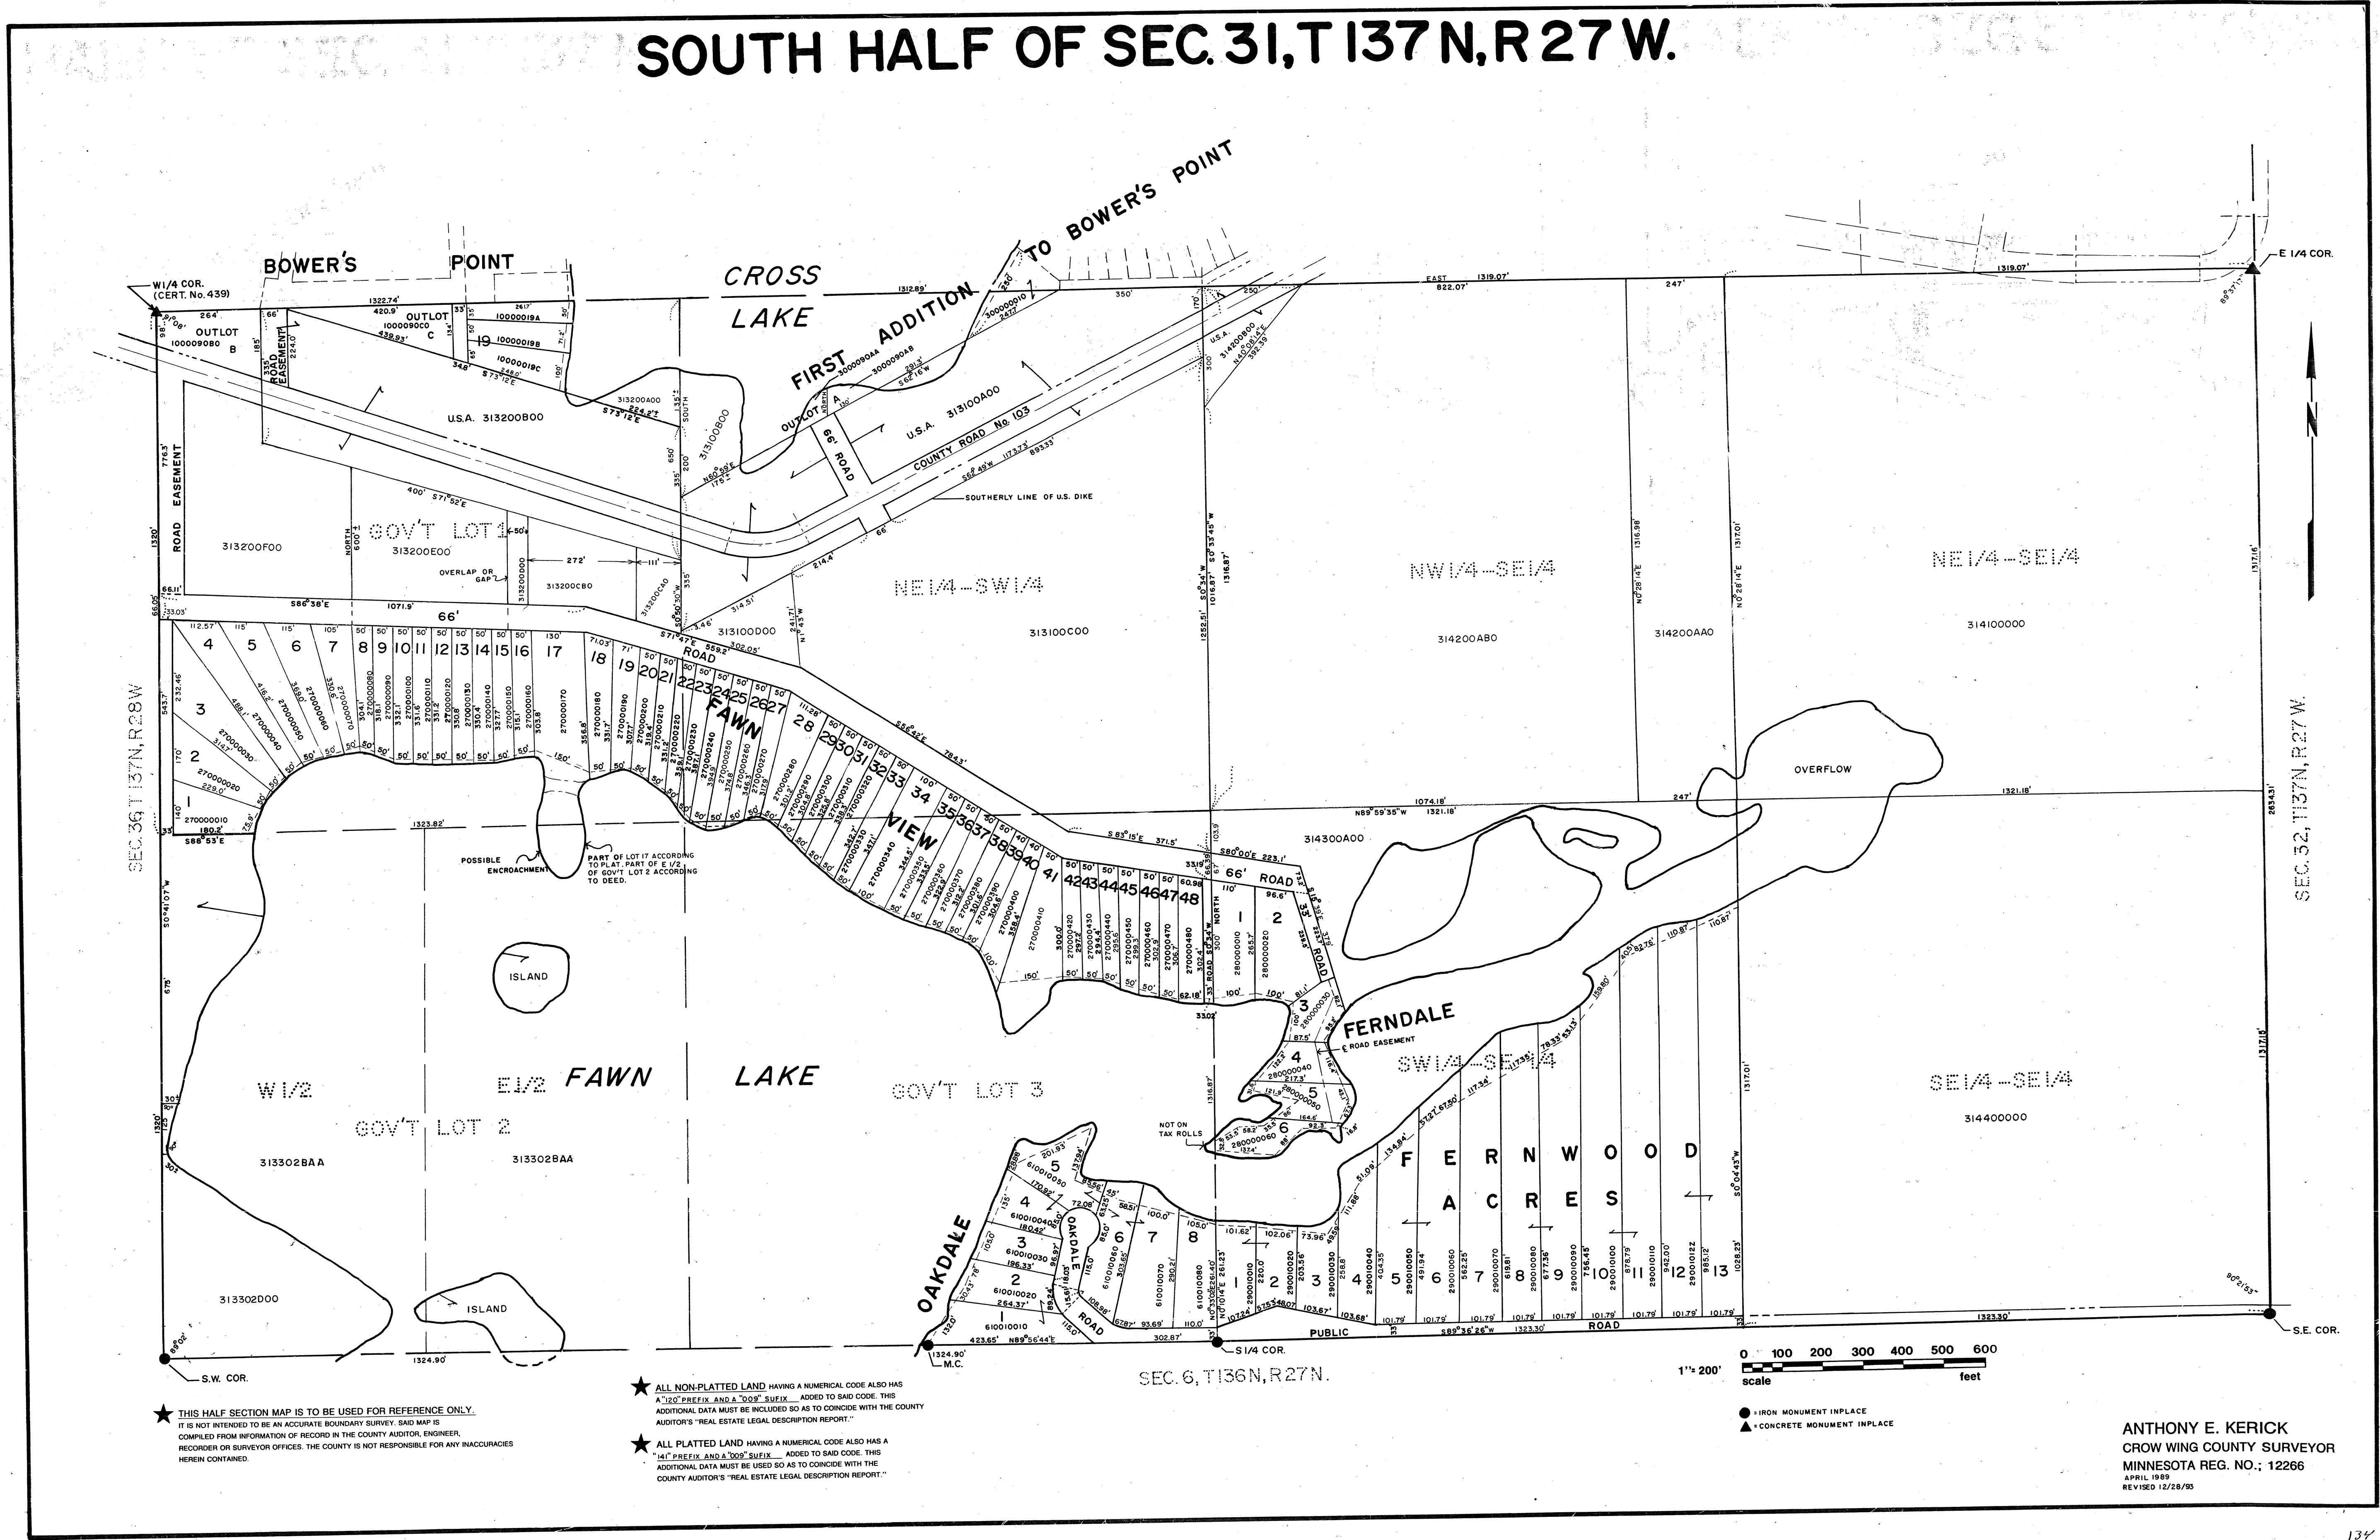

★ THIS HALF SECTION MAP IS TO BE USED FOR REFERENCE ONLY.
IT IS NOT INTENDED TO BE AN ACCURATE BOUNDARY SURVEY. SAID MAP IS
COMPILED FROM INFORMATION OF RECORD IN THE COUNTY AUDITOR, ENGINEER,
RECORDOR OR SURVEYOR OFFICES. THE COUNTY IS NOT RESPONSIBLE FOR ANY INACCURACIES
HEREIN CONTAINED.


★ ALL NON-PLATTED LAND HAVING A NUMERICAL CODE ALSO HAS
A "120" PREFIX AND A "000" SUFFIX. ADDED TO SAID CODE. THIS
ADDITIONAL DATA MUST BE INCLUDED SO AS TO COINCIDE WITH THE COUNTY
AUDITOR'S "REAL ESTATE LEGAL DESCRIPTION REPORT."

★ ALL PLATTED LAND HAVING A NUMERICAL CODE ALSO HAS A
"141" PREFIX AND A "000" SUFFIX. ADDED TO SAID CODE. THIS
ADDITIONAL DATA MUST BE USED SO AS TO COINCIDE WITH THE
COUNTY AUDITOR'S "REAL ESTATE LEGAL DESCRIPTION REPORT."

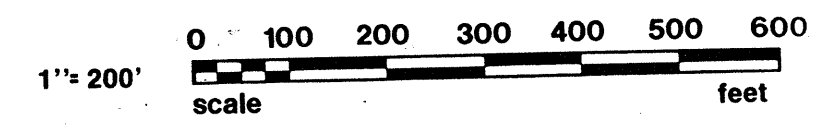

● IRON MONUMENT IN PLACE
▲ CONCRETE MONUMENT IN PLACE

ANTHONY E. KERICK
CROW WING COUNTY SURVEYOR
MINNESOTA REG. NO.: 12266
APRIL 1989
REVISED 12/28/95

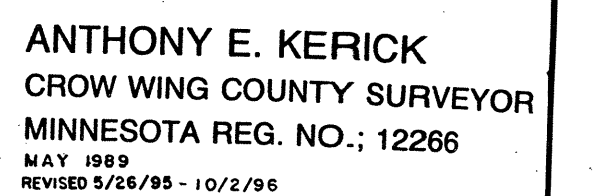

ACRES

NW1/4--SE1/4

SE 1/4-SW 1/4

GOVT LOT 2

LAKE

PINE

C.S.A.H.

GOVT LOT 2

[illegible]

★ THIS HALF SECTION MAP IS TO BE USED FOR REFERENCE ONLY.
IT IS NOT INTENDED TO BE AN ACCURATE BOUNDARY SURVEY. SAID MAP IS
COMPILED FROM INFORMATION OF RECORD IN THE COUNTY AUDITOR, ENGINEER,
RECORDER OR SURVEYOR OFFICES. THE COUNTY IS NOT RESPONSIBLE FOR ANY INACCURACIES
HEREIN CONTAINED.

★ ALL PLATTED LAND HAVING A NUMERICAL CODE ALSO HAS A
"141" PREFIX AND A "009" SUFFIX ADDED TO SAID CODE. THIS
ADDITIONAL DATA MUST BE USED SO AS TO COINCIDE WITH THE
COUNTY AUDITOR'S "REAL ESTATE LEGAL DESCRIPTION REPORT."


★ ALL PLATTED LAND HAVING A NUMERICAL CODE ALSO HAS A
"120" PREFIX AND A "009" SUFFIX ADDED TO SAID CODE. THIS
ADDITIONAL DATA MUST BE INCLUDED SO AS TO COINCIDE WITH THE COUNTY
AUDITOR'S "REAL ESTATE LEGAL DESCRIPTION REPORT," UNLESS SUFFIX ENDS IN "889".

1200
scale feet
● = IRON MON. IN PLACE
▲ = CONCRETE MON. IN PLACE


ANTHONY E. KERICK
CROW WING COUNTY SURVEYOR
MINNESOTA REG. NO.: 12266
MAY, 1989
REVISED AUG. 92, NOV. 94 - 11/13/95

ANTHONY E. KERICK
CROW WING COUNTY SURVEYOR
MINNESOTA REG. NO.: 12266
MAY, 1989
REVISED AUG.92, NOV.94 - 11/13/95

1998, 1999, 2000,26

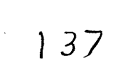

SOUTH HALF OF SEC. 33, T 137 N, R 27 W.

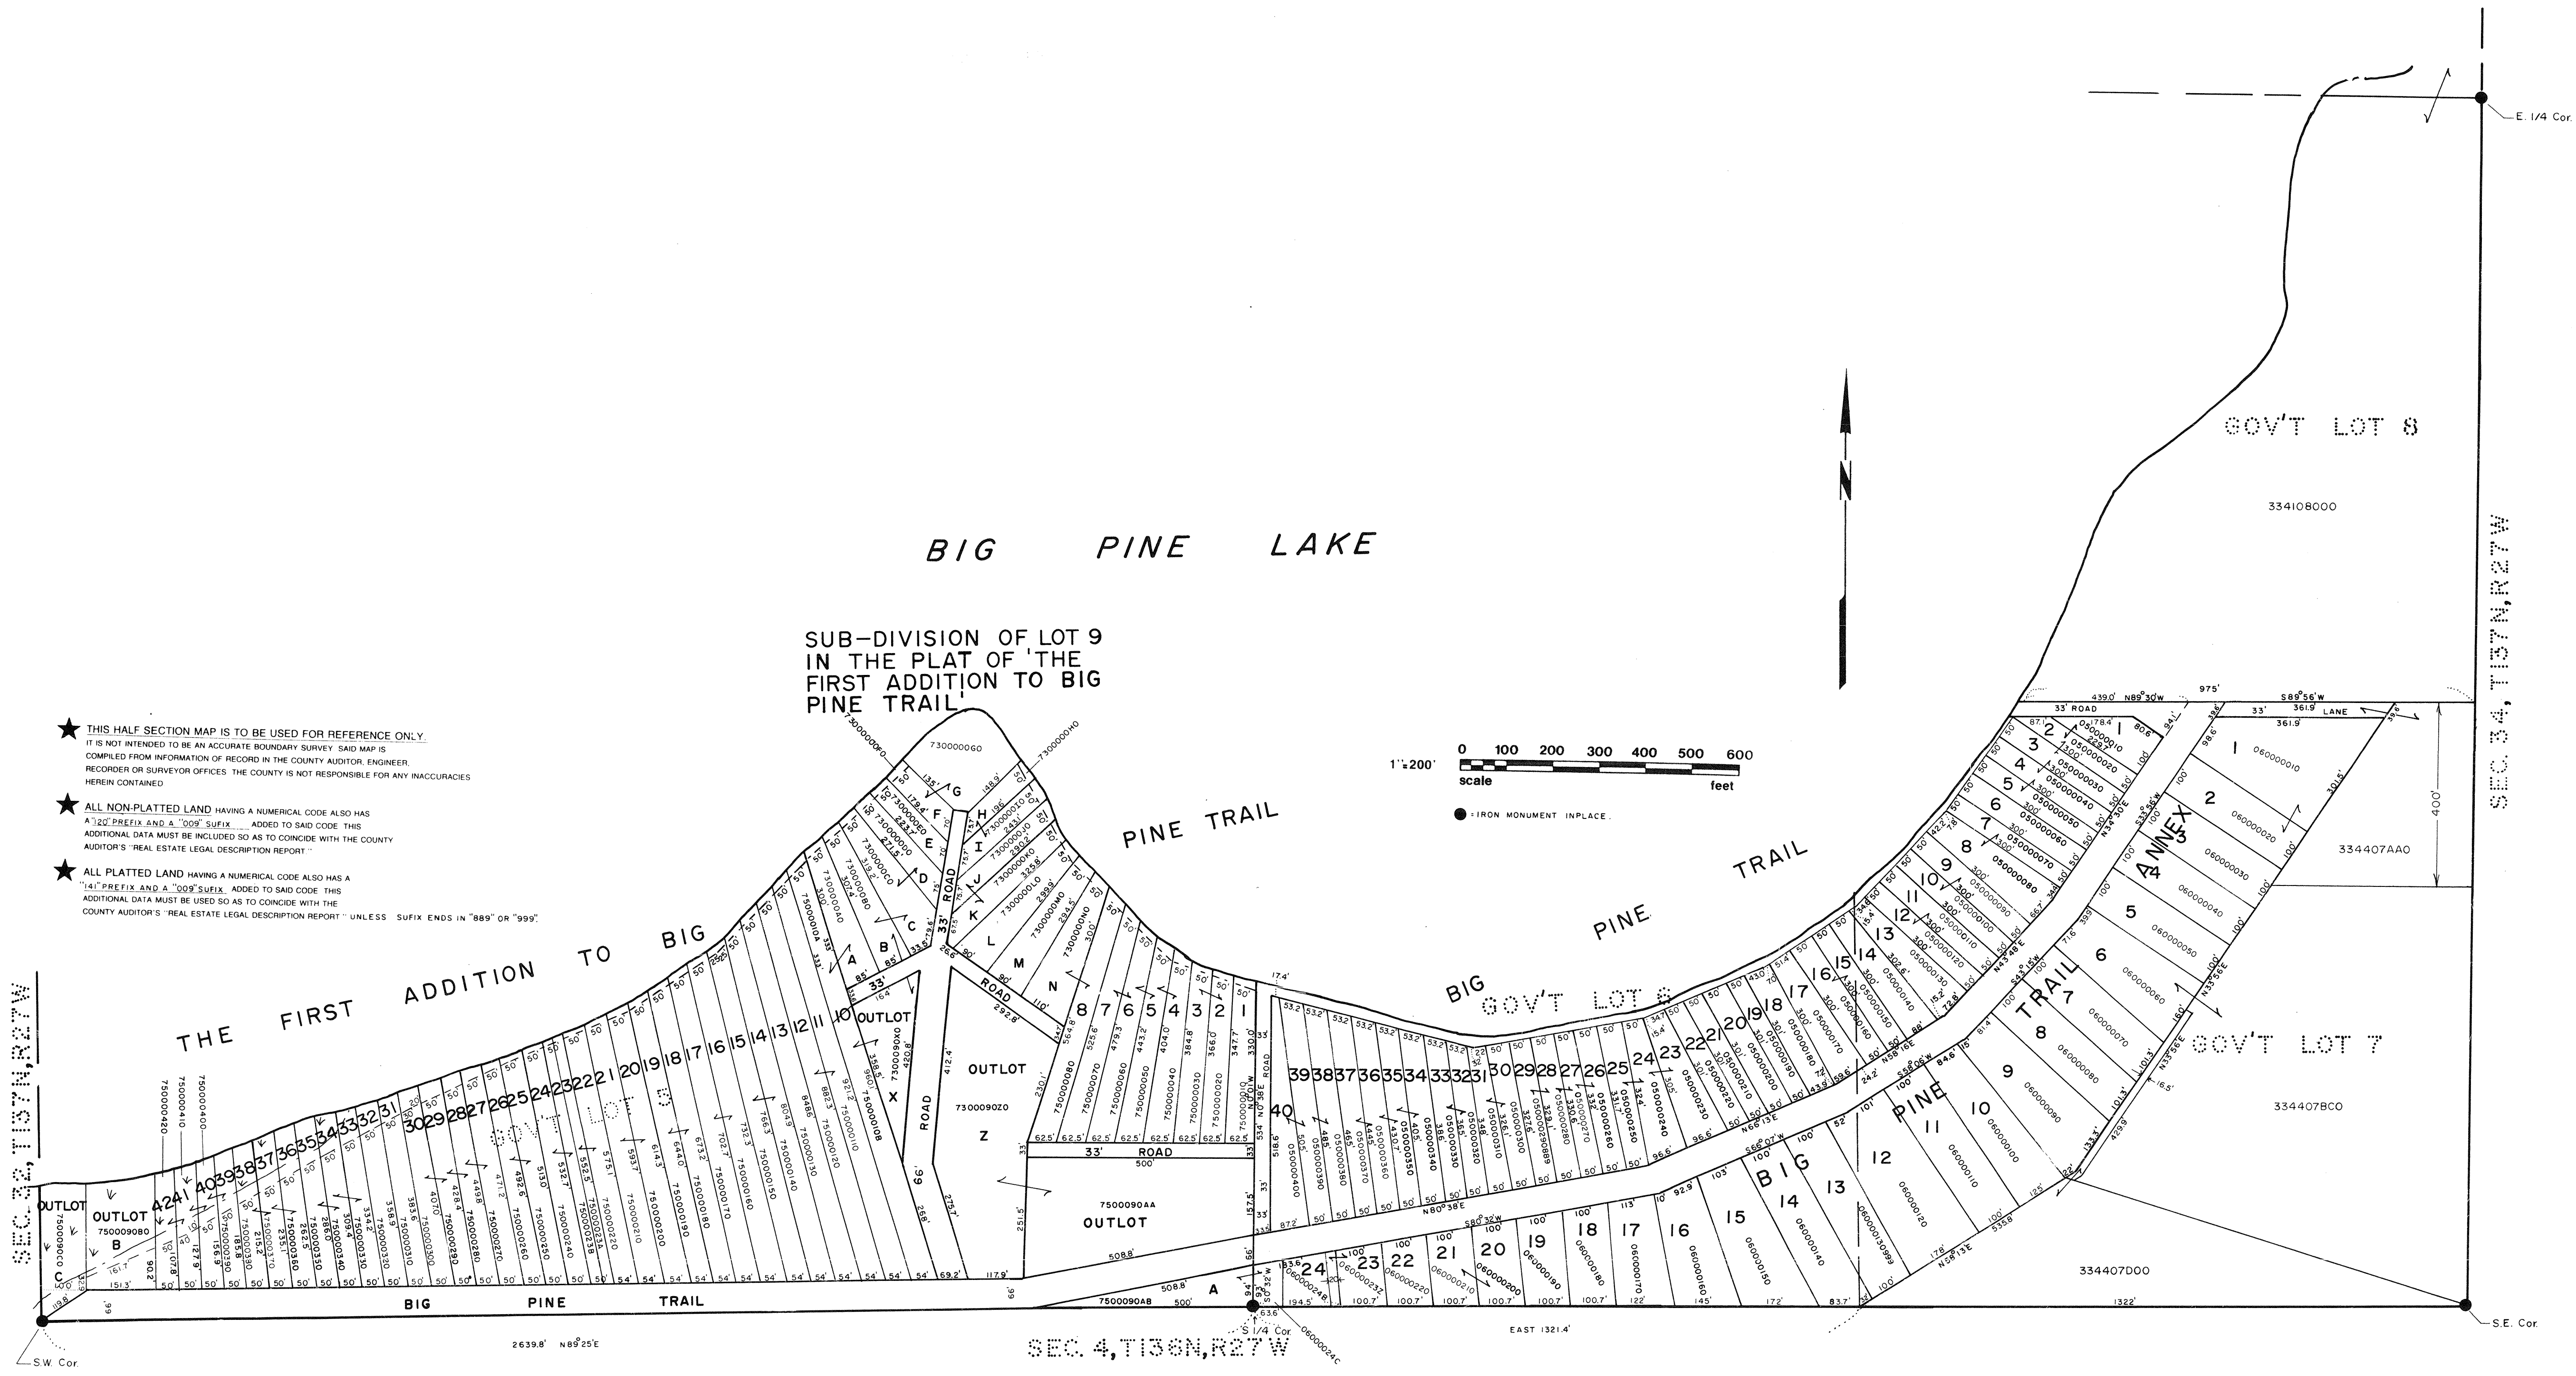

- ★ THIS HALF SECTION MAP IS TO BE USED FOR REFERENCE ONLY. IT IS NOT INTENDED TO BE AN ACCURATE BOUNDARY SURVEY. SAID MAP IS COMPILED FROM INFORMATION OF RECORD IN THE COUNTY AUDITOR, ENGINEER, RECORDER OR SURVEYOR OFFICES. THE COUNTY IS NOT RESPONSIBLE FOR ANY INACCURACIES HEREIN CONTAINED.
- ★ ALL NON-PLATTED LAND HAVING A NUMERICAL CODE ALSO HAS A "120" PREFIX AND A "000" SUFFIX. ADDED TO SAID CODE THIS ADDITIONAL DATA MUST BE INCLUDED SO AS TO CONFORM WITH THE COUNTY AUDITOR'S "REAL ESTATE LEGAL DESCRIPTION REPORT".
- ★ ALL PLATTED LAND HAVING A NUMERICAL CODE ALSO HAS A "141" PREFIX AND A "000" SUFFIX. ADDED TO SAID CODE THIS ADDITIONAL DATA MUST BE USED SO AS TO CONFORM WITH THE COUNTY AUDITOR'S "REAL ESTATE LEGAL DESCRIPTION REPORT" UNLESS SUFFIX ENDS IN "889" OR "999".

ANTHONY E. KERICK
CROW WING COUNTY SURVEYOR
MINNESOTA REG. NO.: 12266
MAY 1989